






1 **Pagoda House**
Scale:

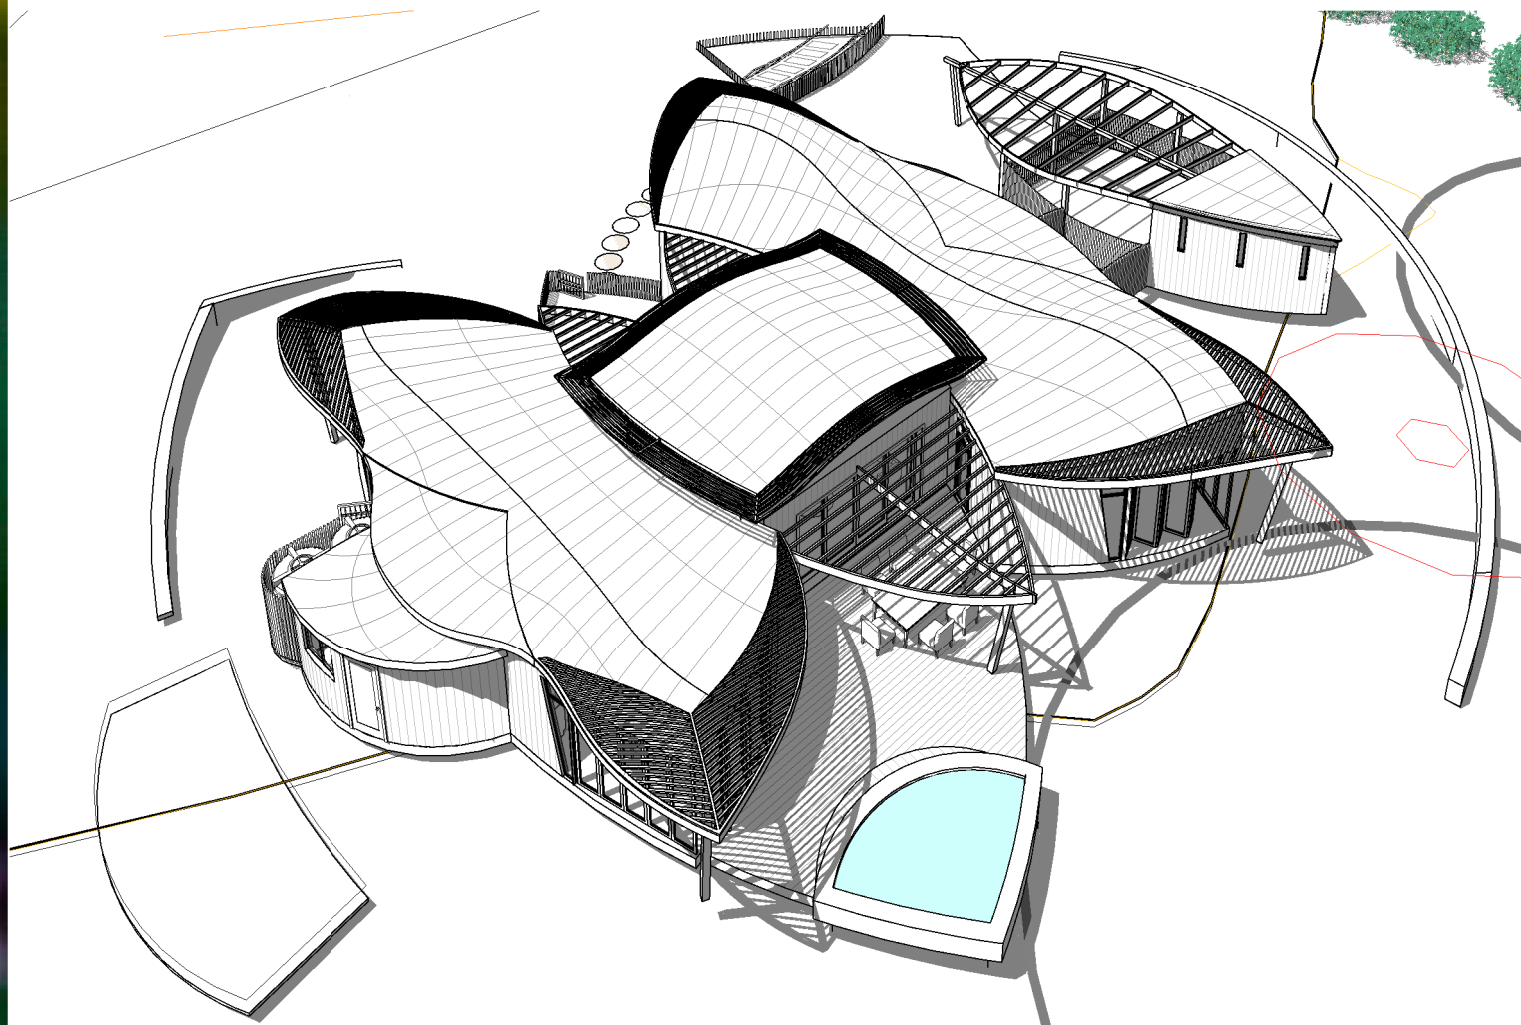

 


 **Geometry**
Scale: 1 : 120

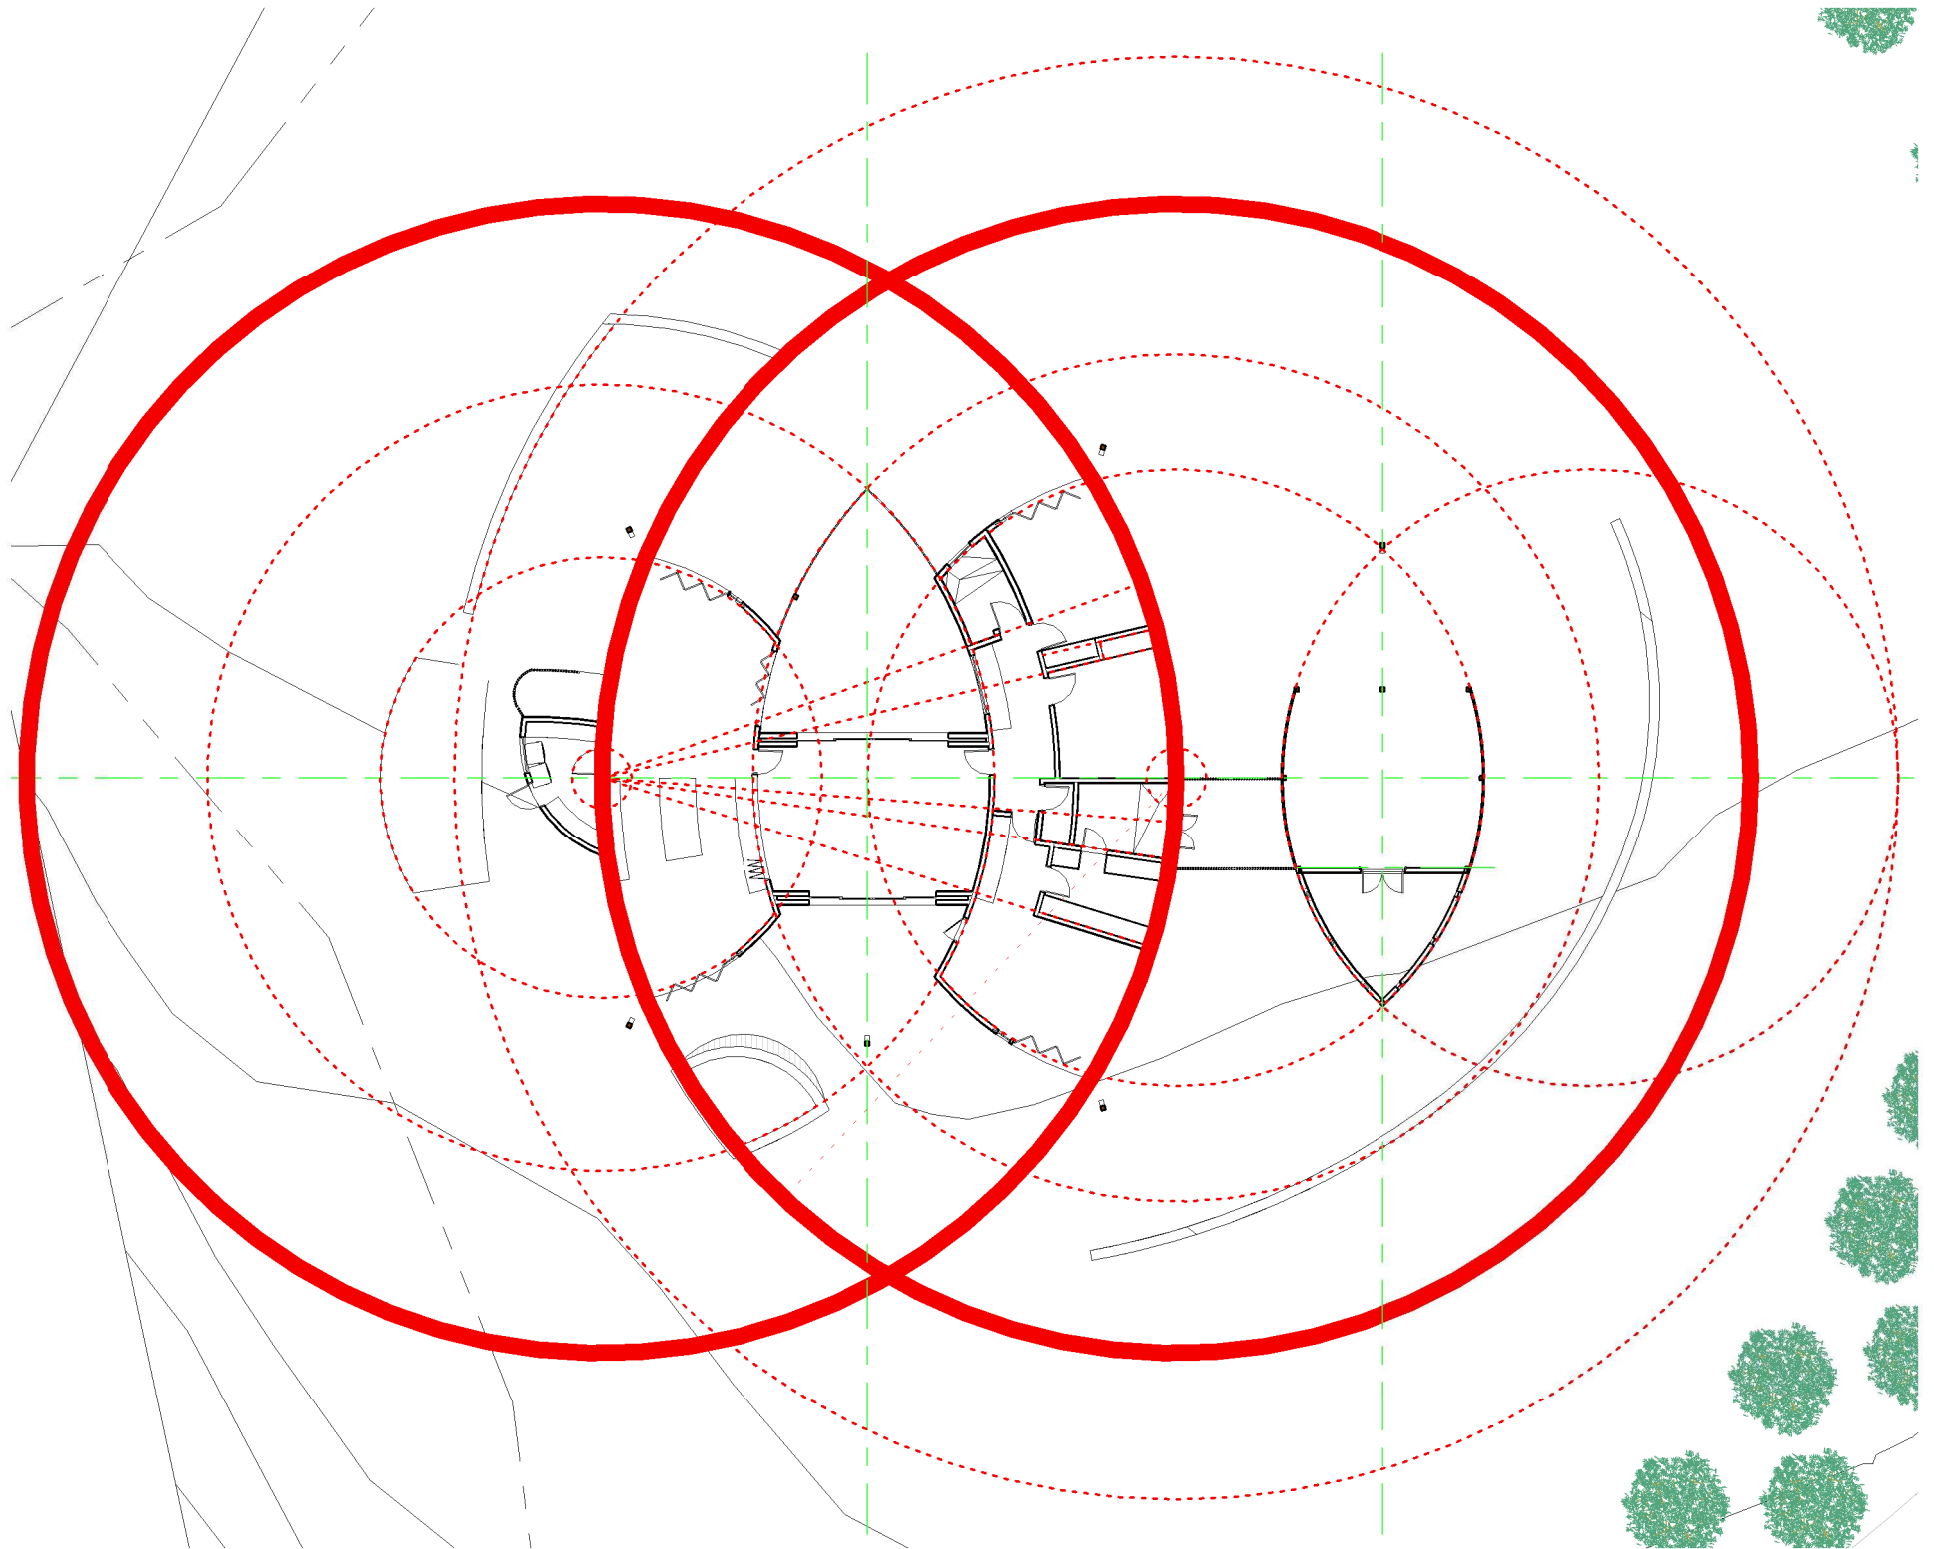

 **06-Ground Storey Setting Out**
Scale: 1 : 250



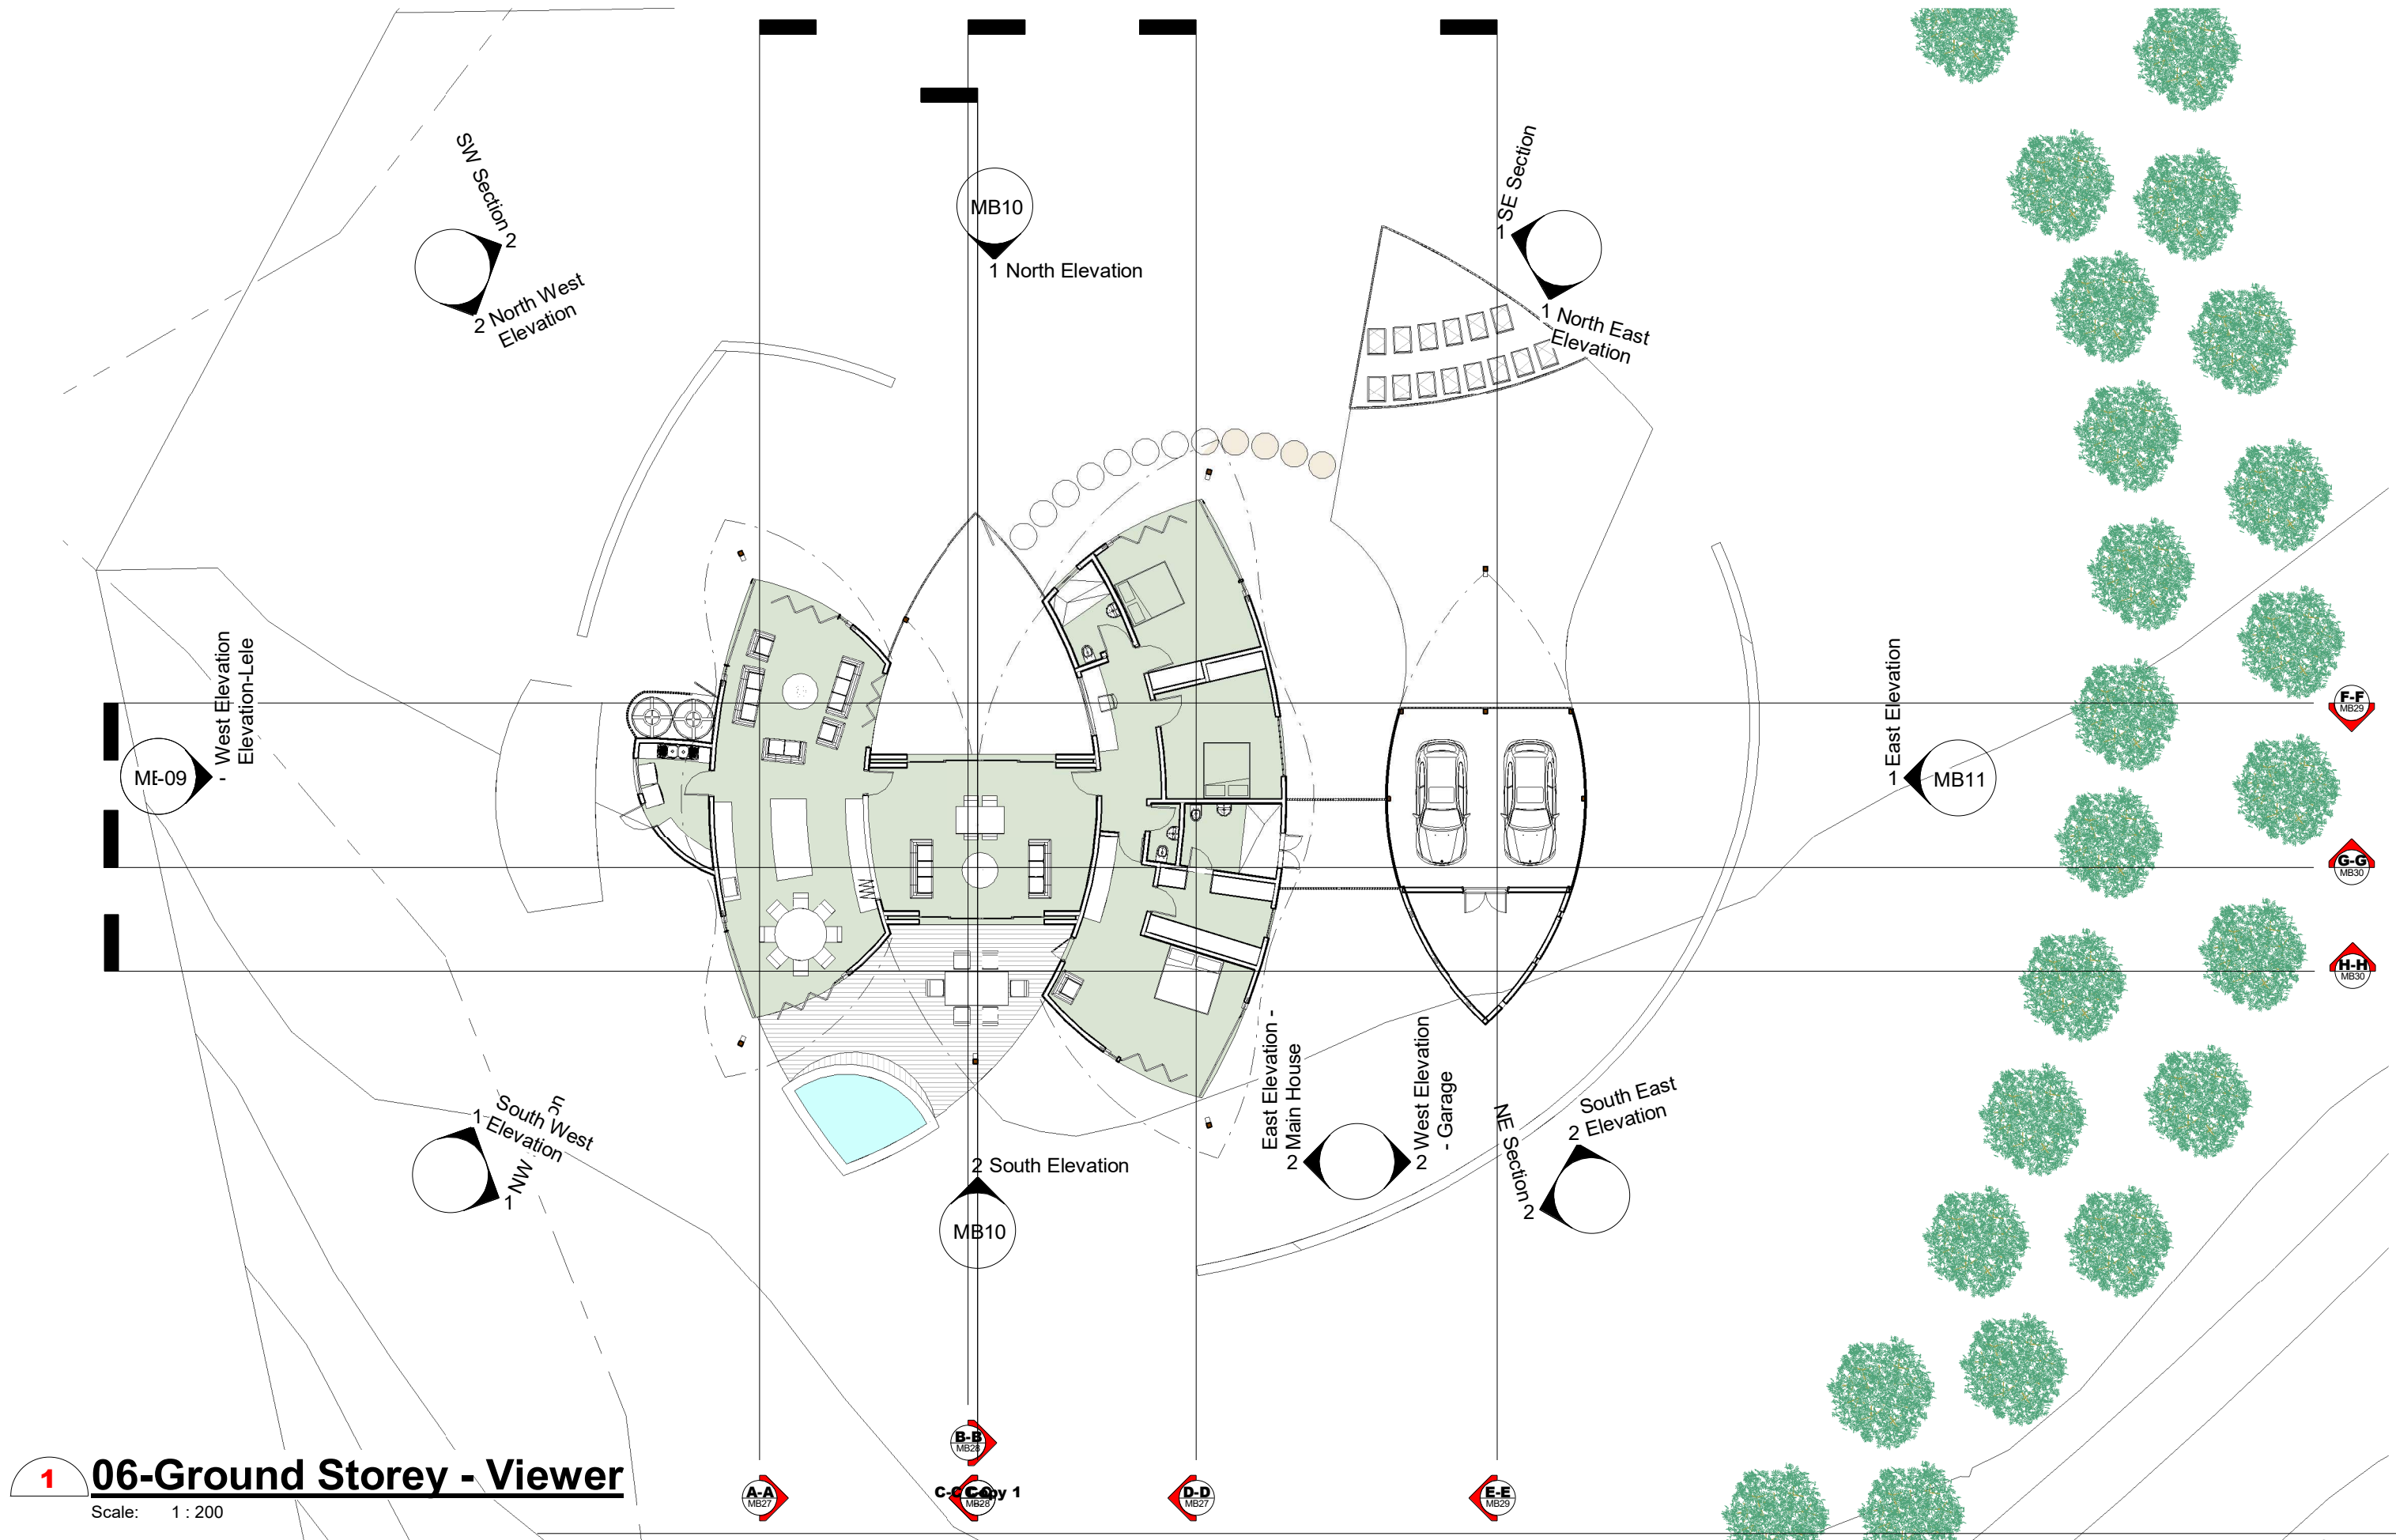

1 06-Ground Storey - Viewer
Scale: 1 : 200



KEITH STRUTHERS
STUDIOS

Tel: +27 21 794 7655
curvingstraights@gmail.com
16 St. Joseph Road, Plumstead
Cape Town | South Africa

KEITH STRUTHERS
Professional Architect

[Signature]
PR Arch 20575

PROJECT NAME

Project Name
Owner
Enter address here

TITLE

Dwelling 6-Ground Storey View Finder

Scale: 1 : 200

ISSUE

2024/10/31 10:44:16


on A3

SDP

REVISION

DRAWING NO.

MB05

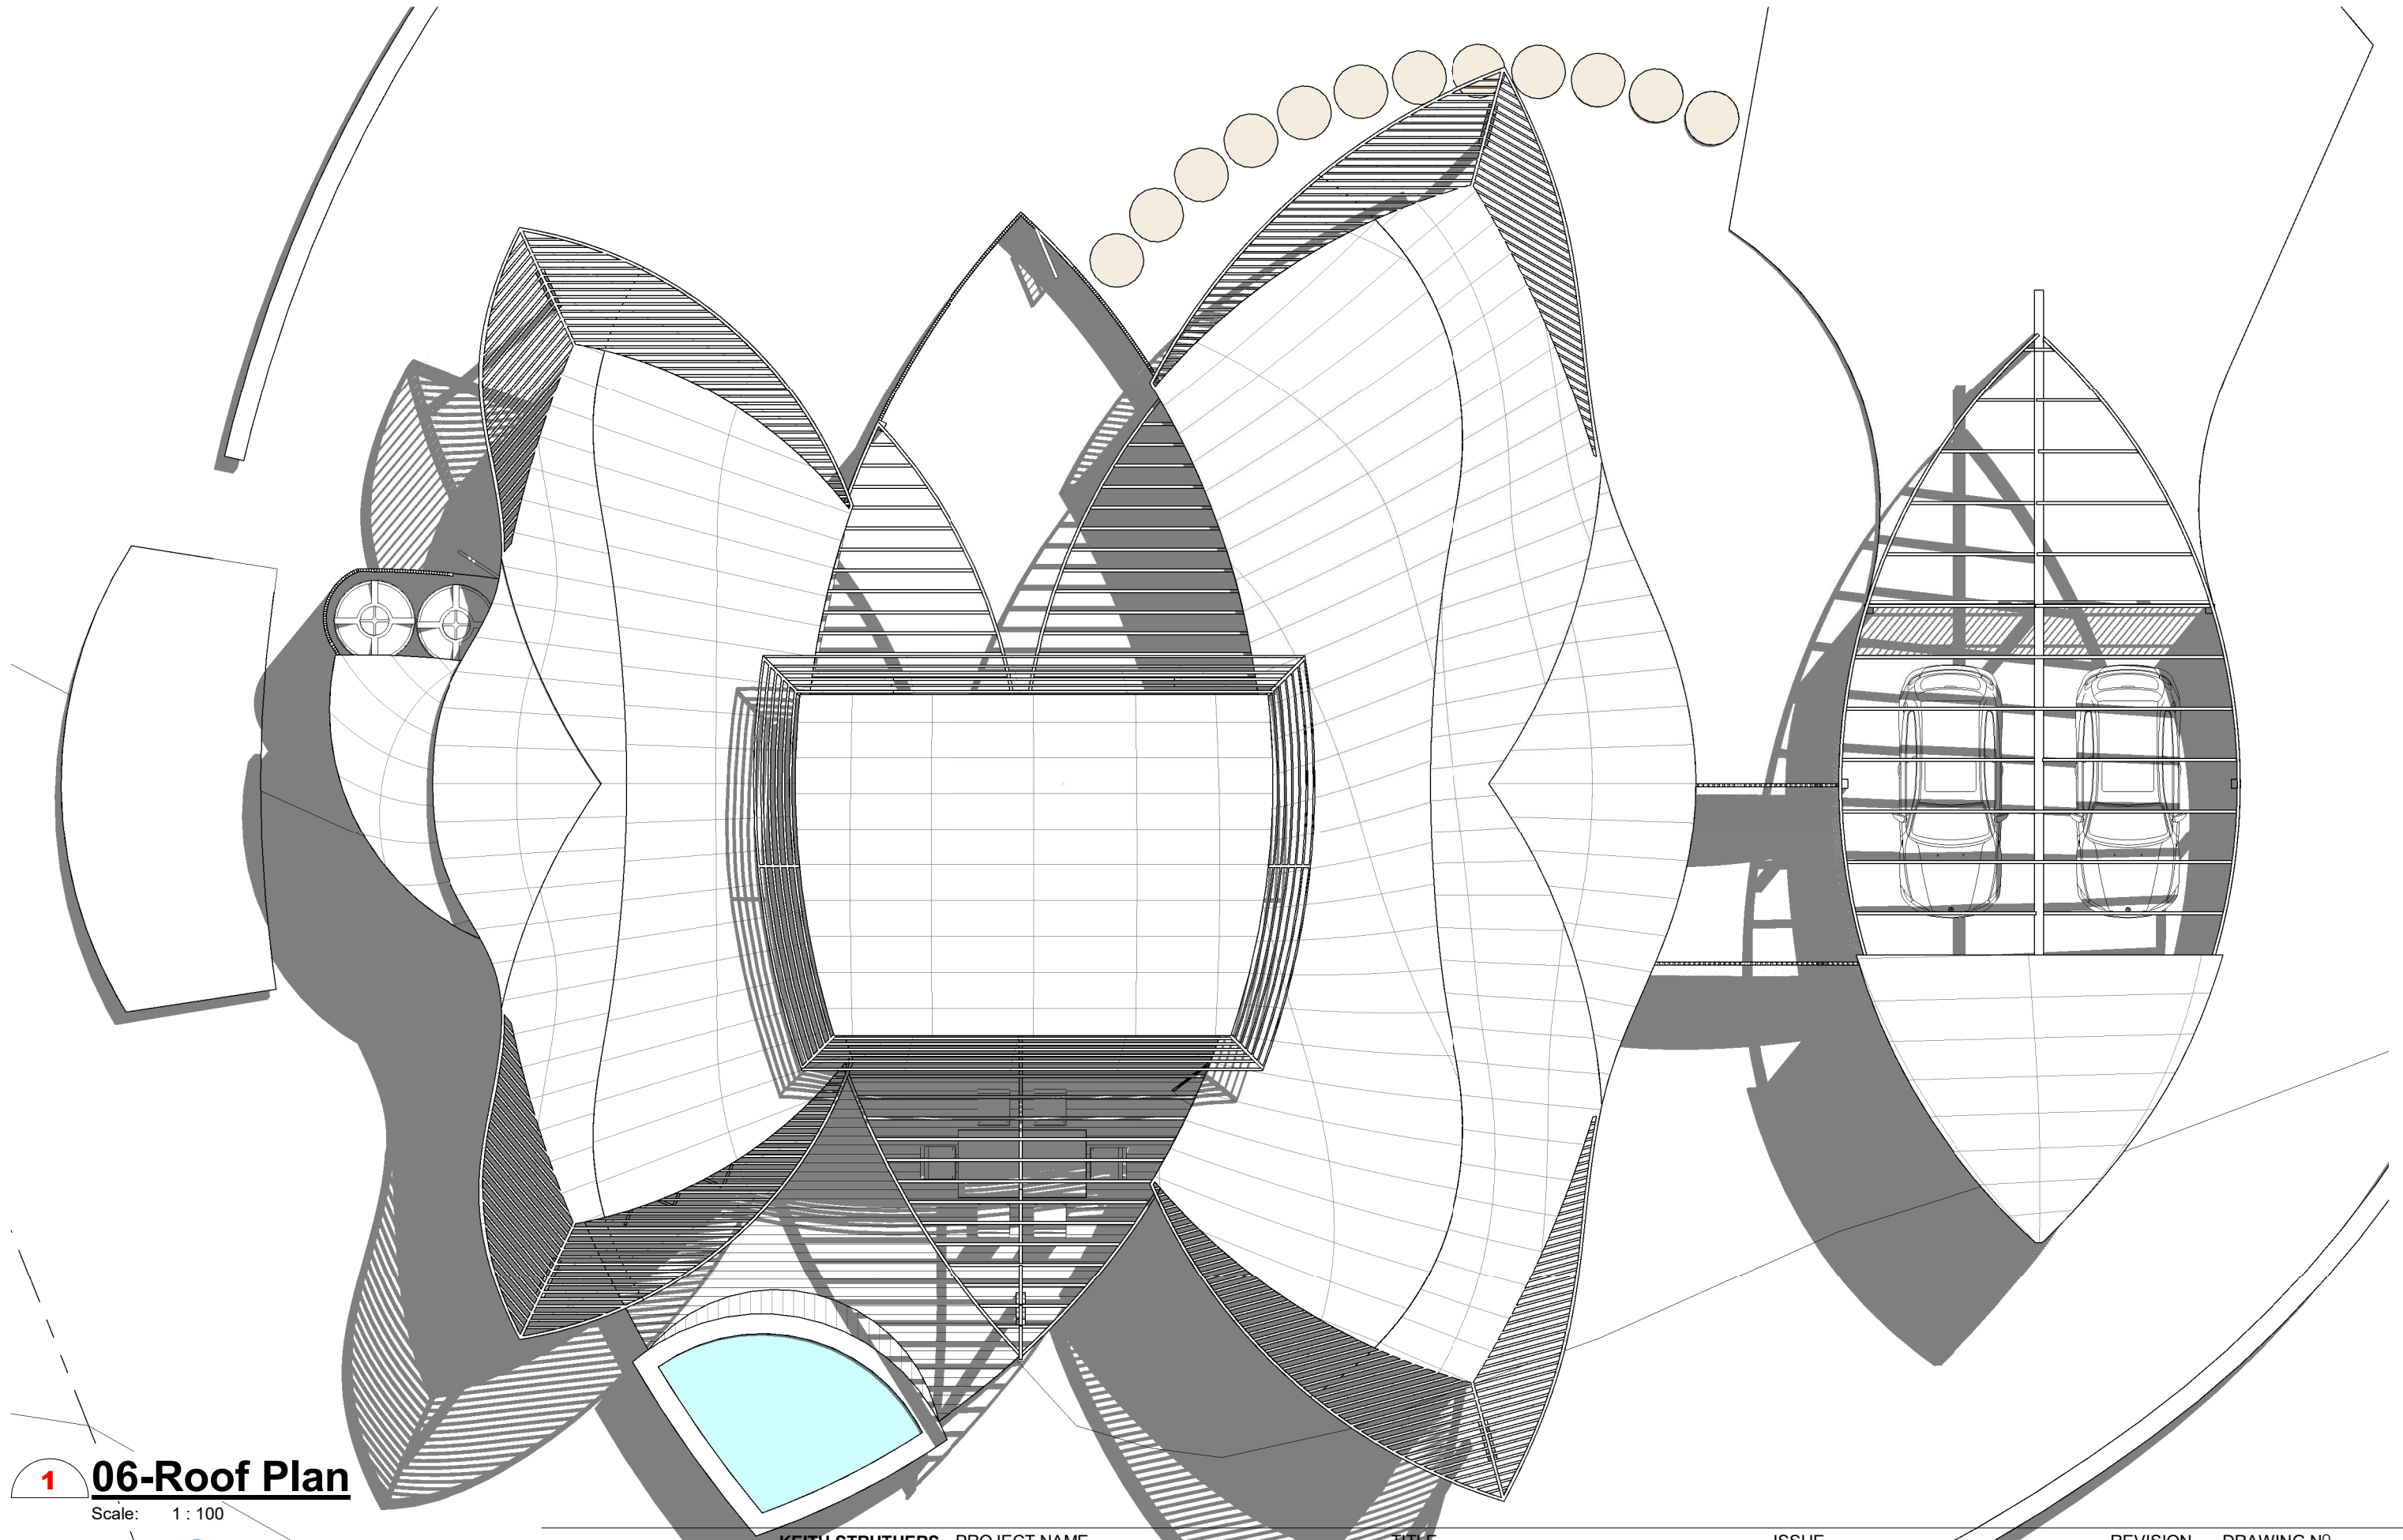

1

06-Roof Plan

Scale: 1 : 100



KEITH STRUTHERS
STUDIOS

Tel: +27 21 794 7655
curvingstraights@gmail.com
16 St. Joseph Road, Plumstead
Cape Town | South Africa

KEITH STRUTHERS
Professional Architect

PR Arch 20575

PROJECT NAME

Project Name

Owner

Enter address here

TITLE

Dwelling 6-Roof Plan

Scale: 1 : 100

ISSUE

2024/10/31 10:44:18

on A3


SDP

REVISION

DRAWING NO.

MB06

Amman

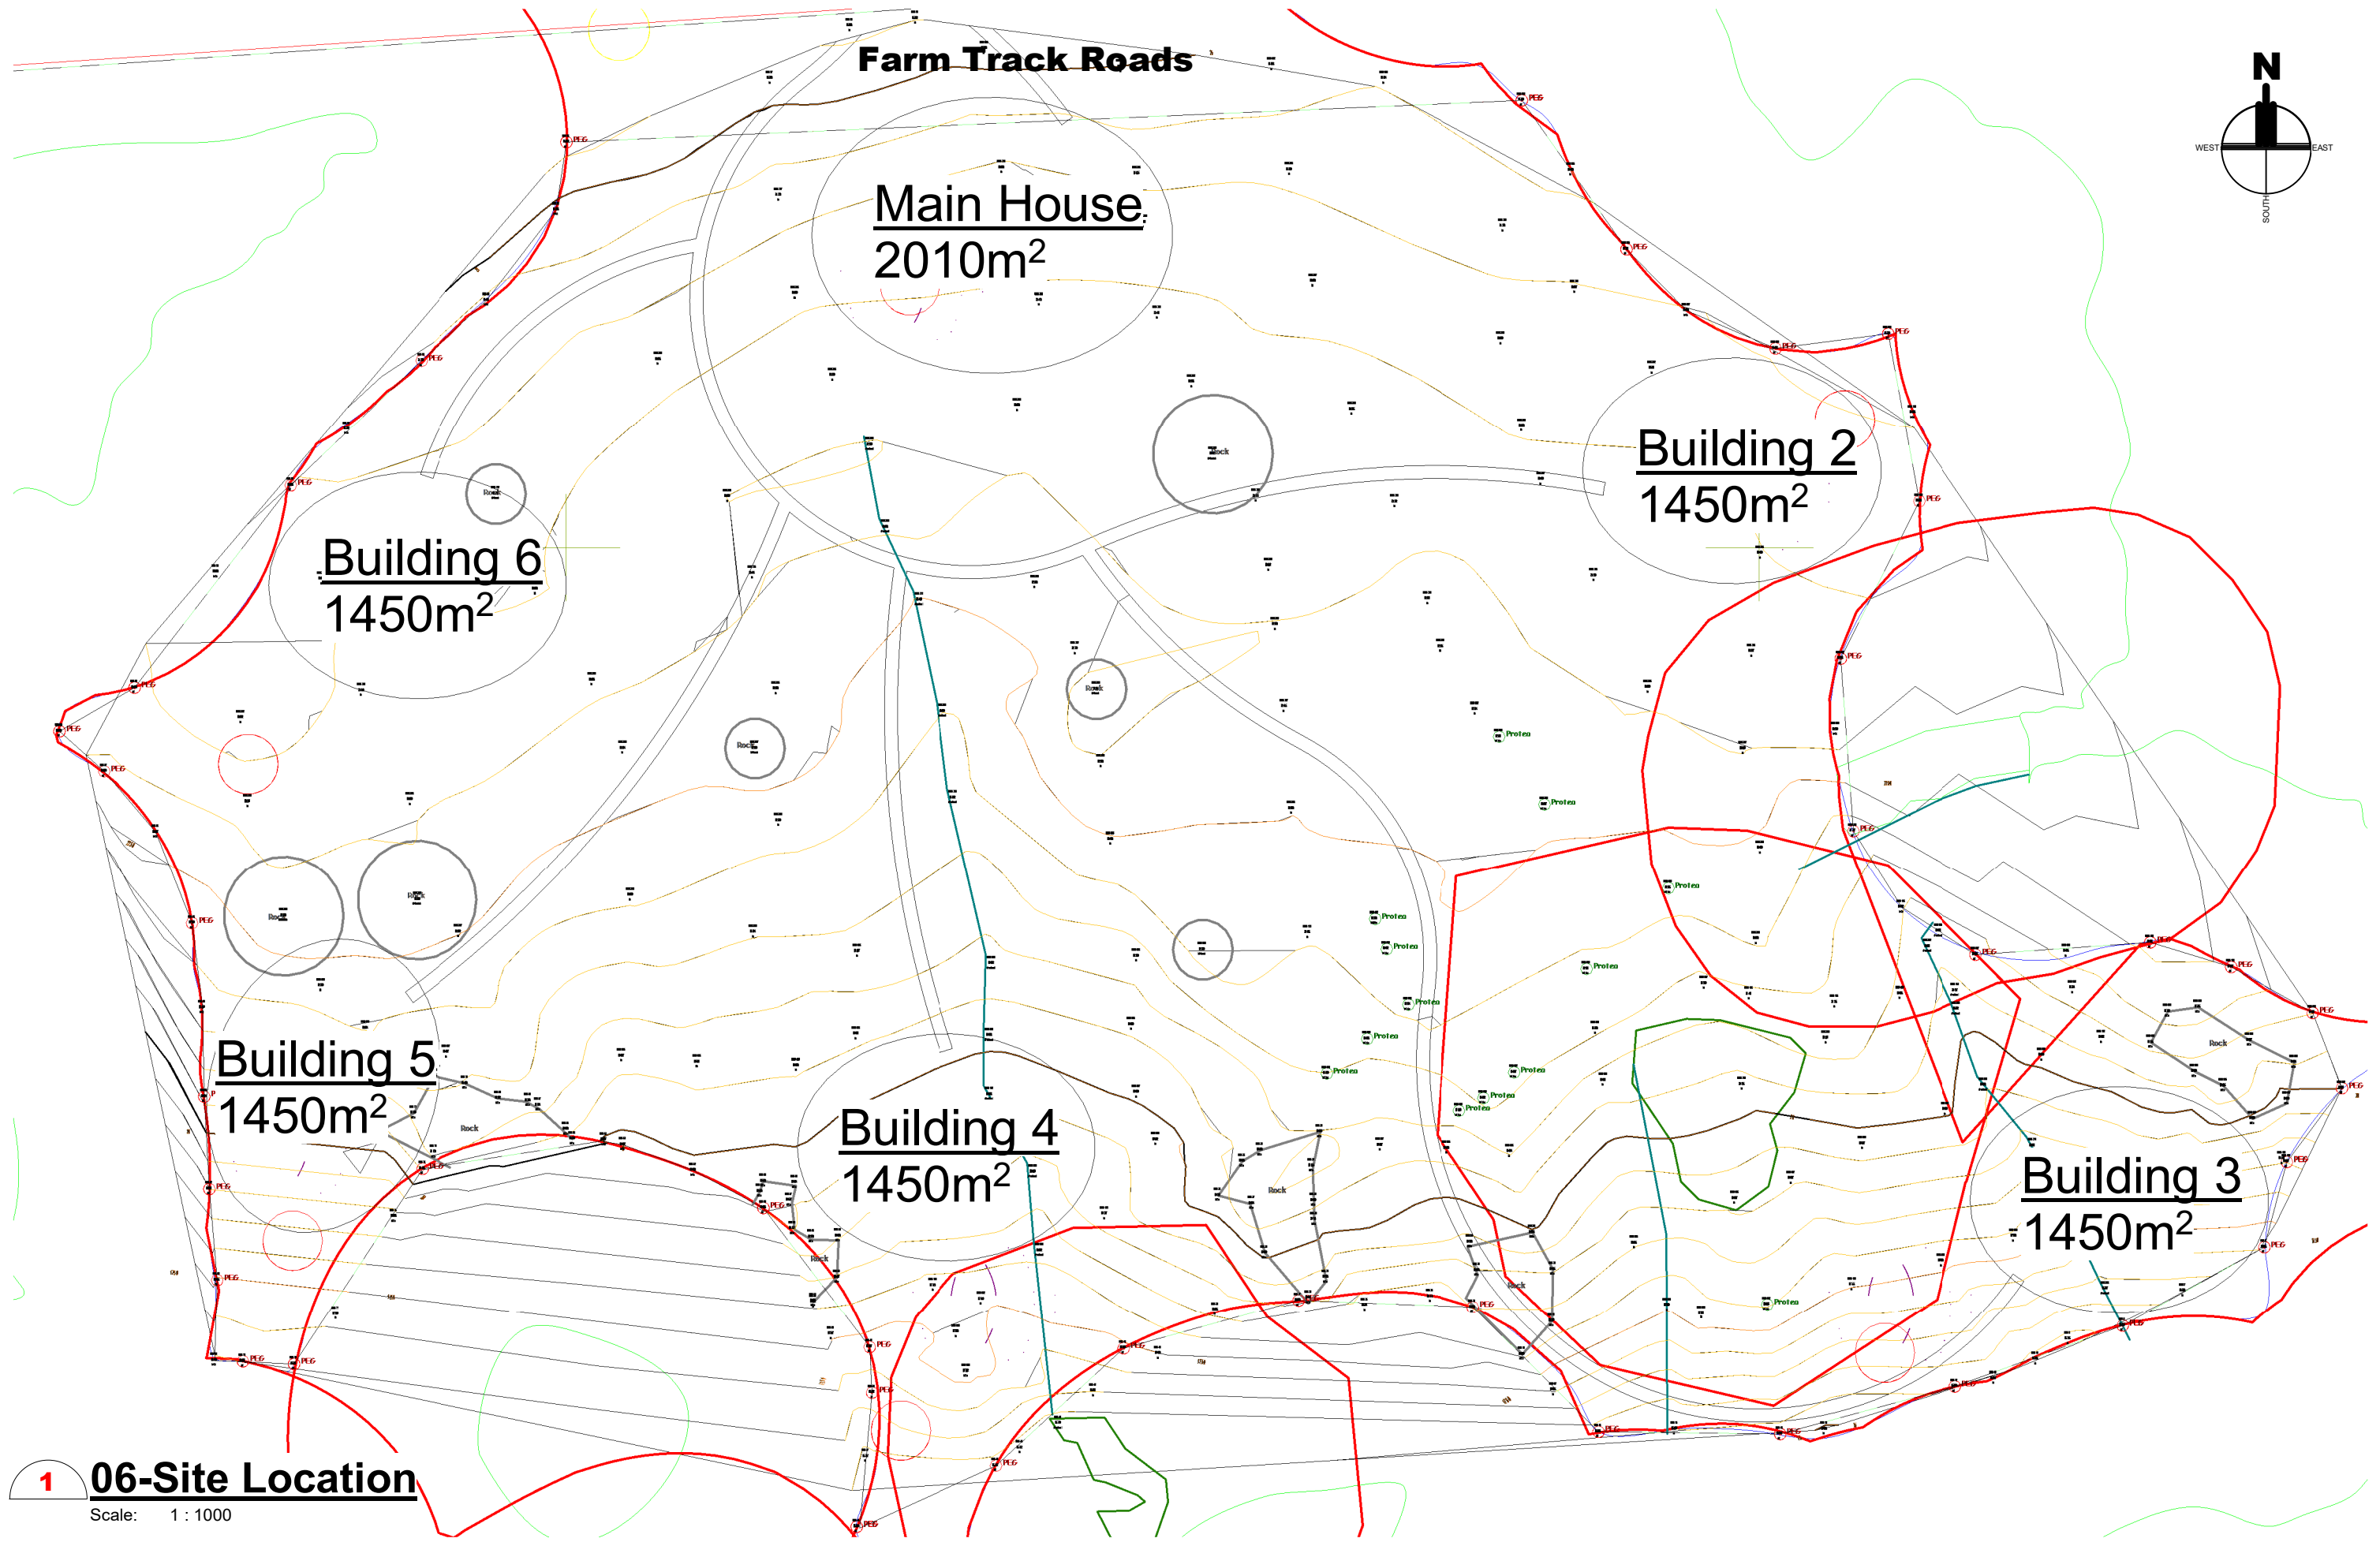

1 06-Site Location
Scale: 1 : 1000



KEITH STRUTHERS
STUDIOS
Tel: +27 21 794 7655
curvingstraights@gmail.com
16 St. Joseph Road, Plumstead
Cape Town | South Africa

KEITH STRUTHERS
Professional Architect


PR Arch 20575

PROJECT NAME
Project Name
Owner
Enter address here


TITLE
Site Location
Scale: 1 : 1000

ISSUE
2024/10/31 10:44:19
SDP


REVISION
DRAWING NO.
MB07

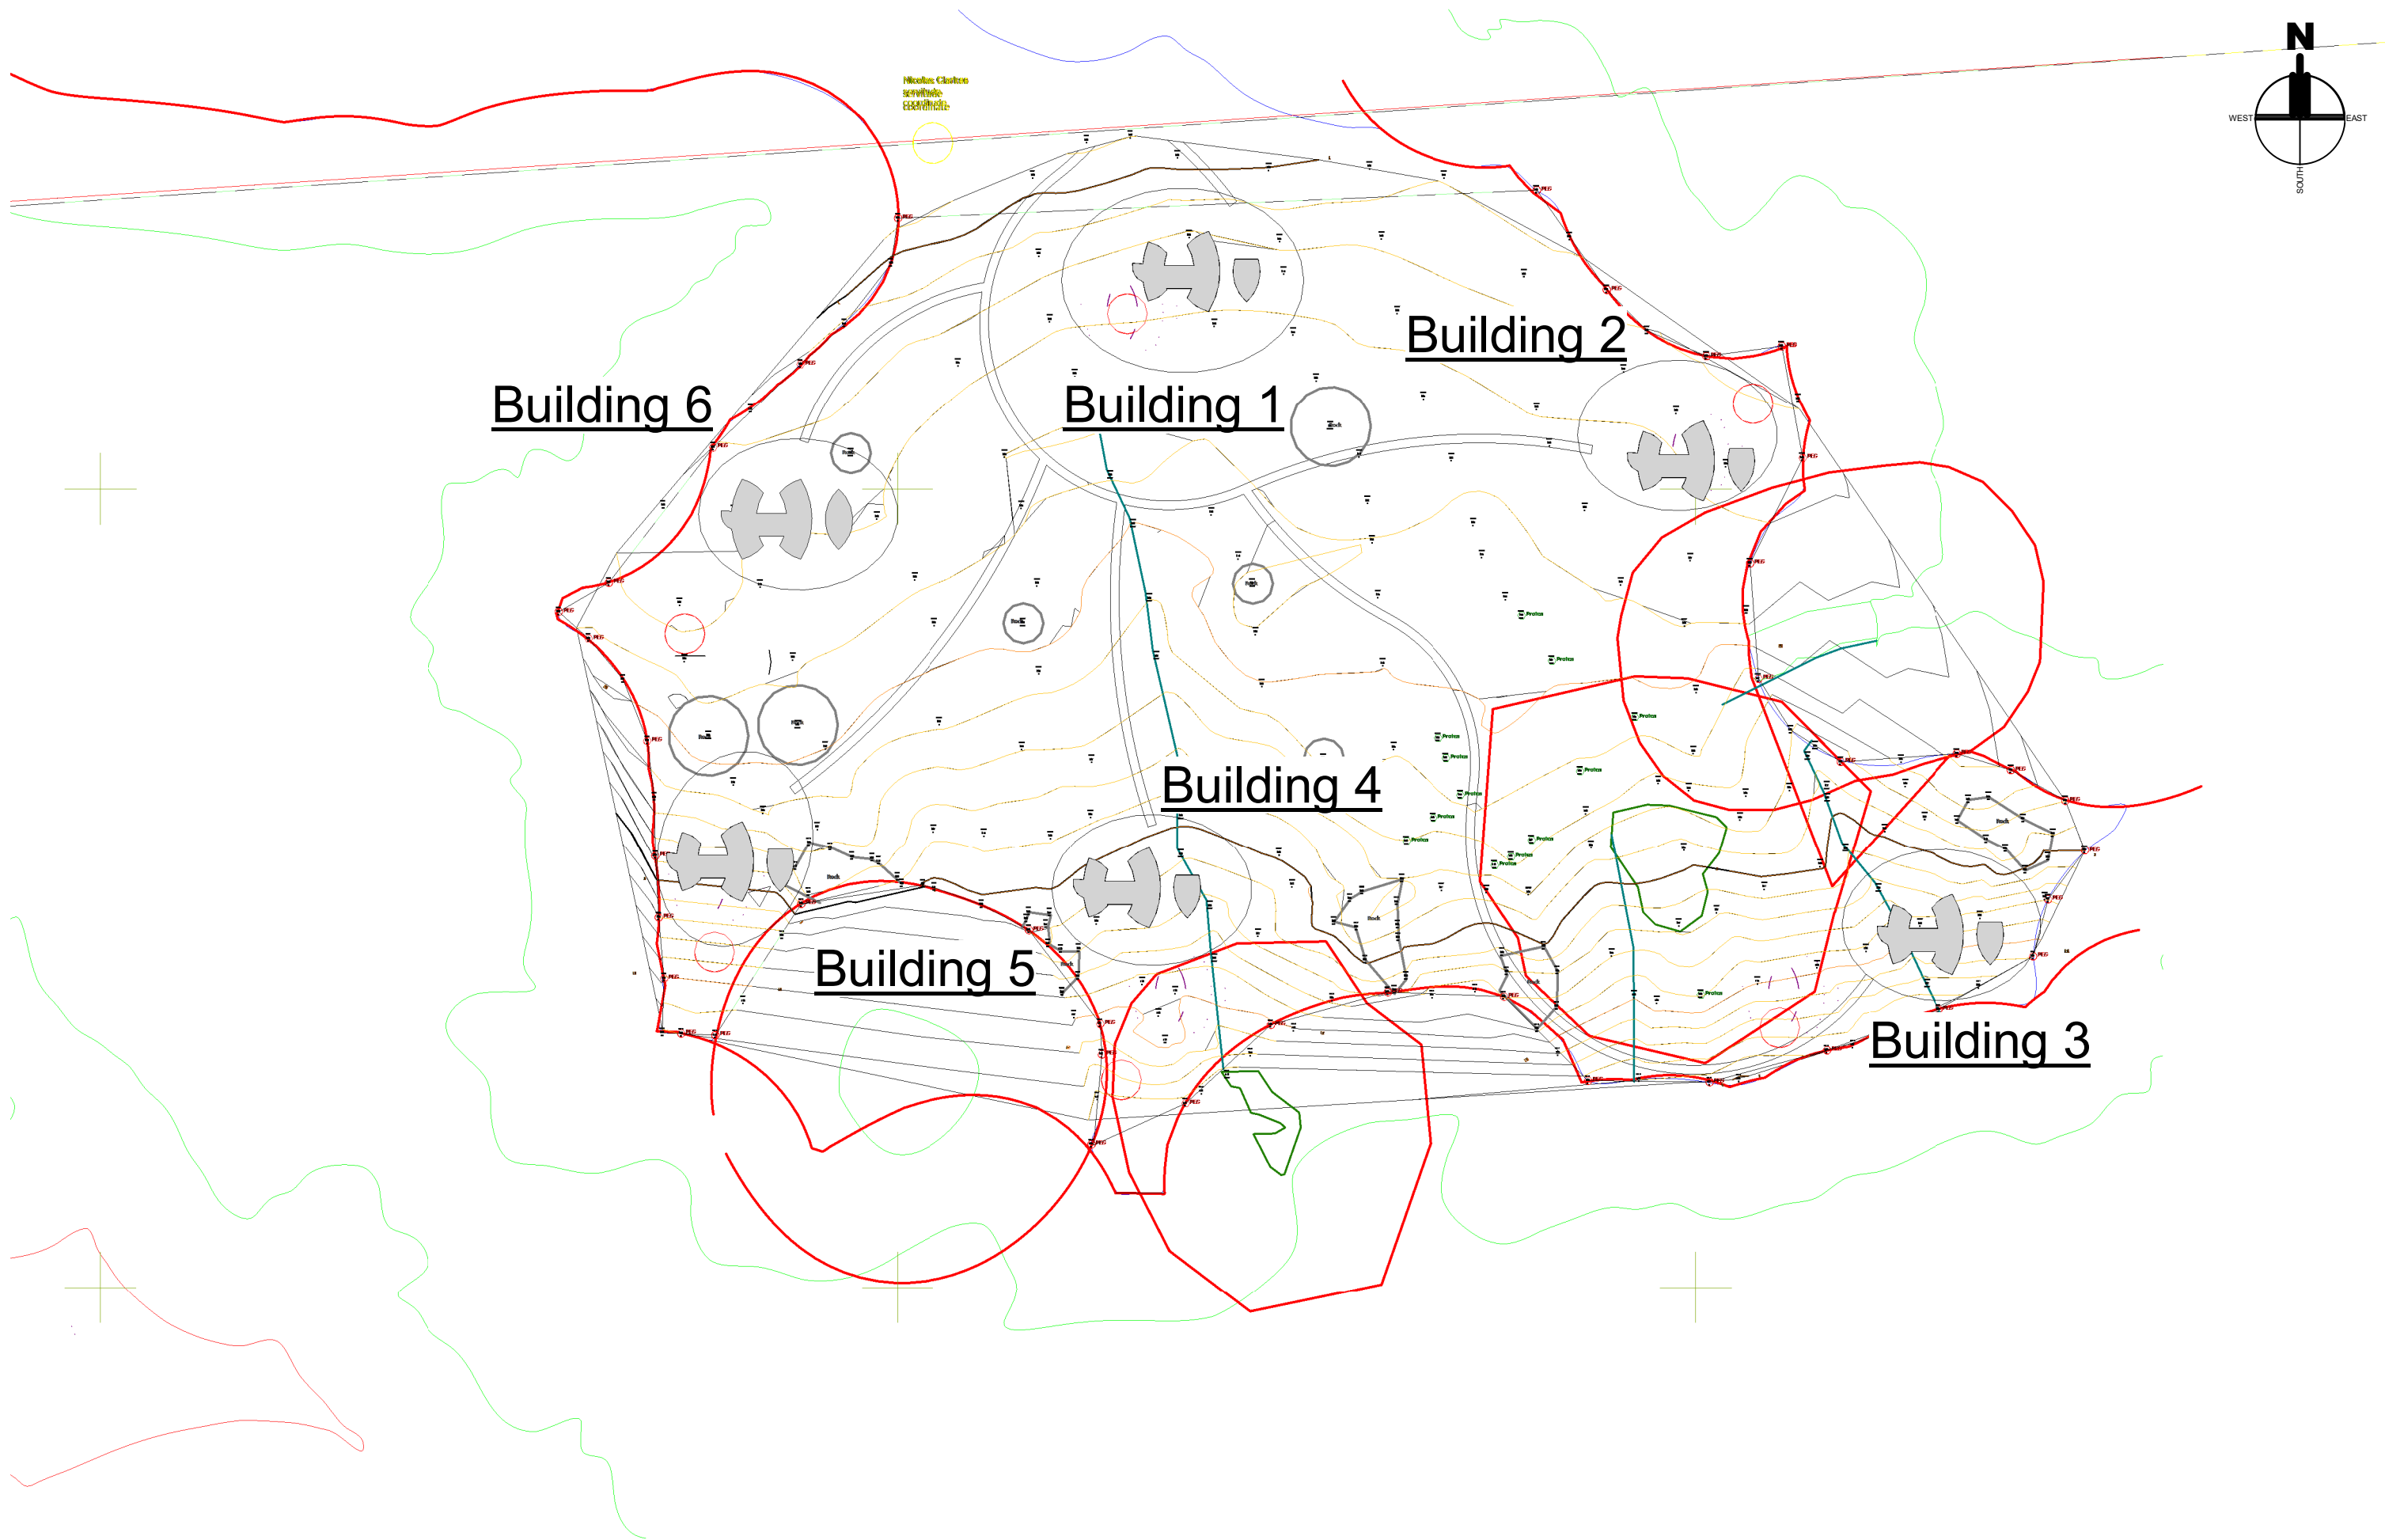




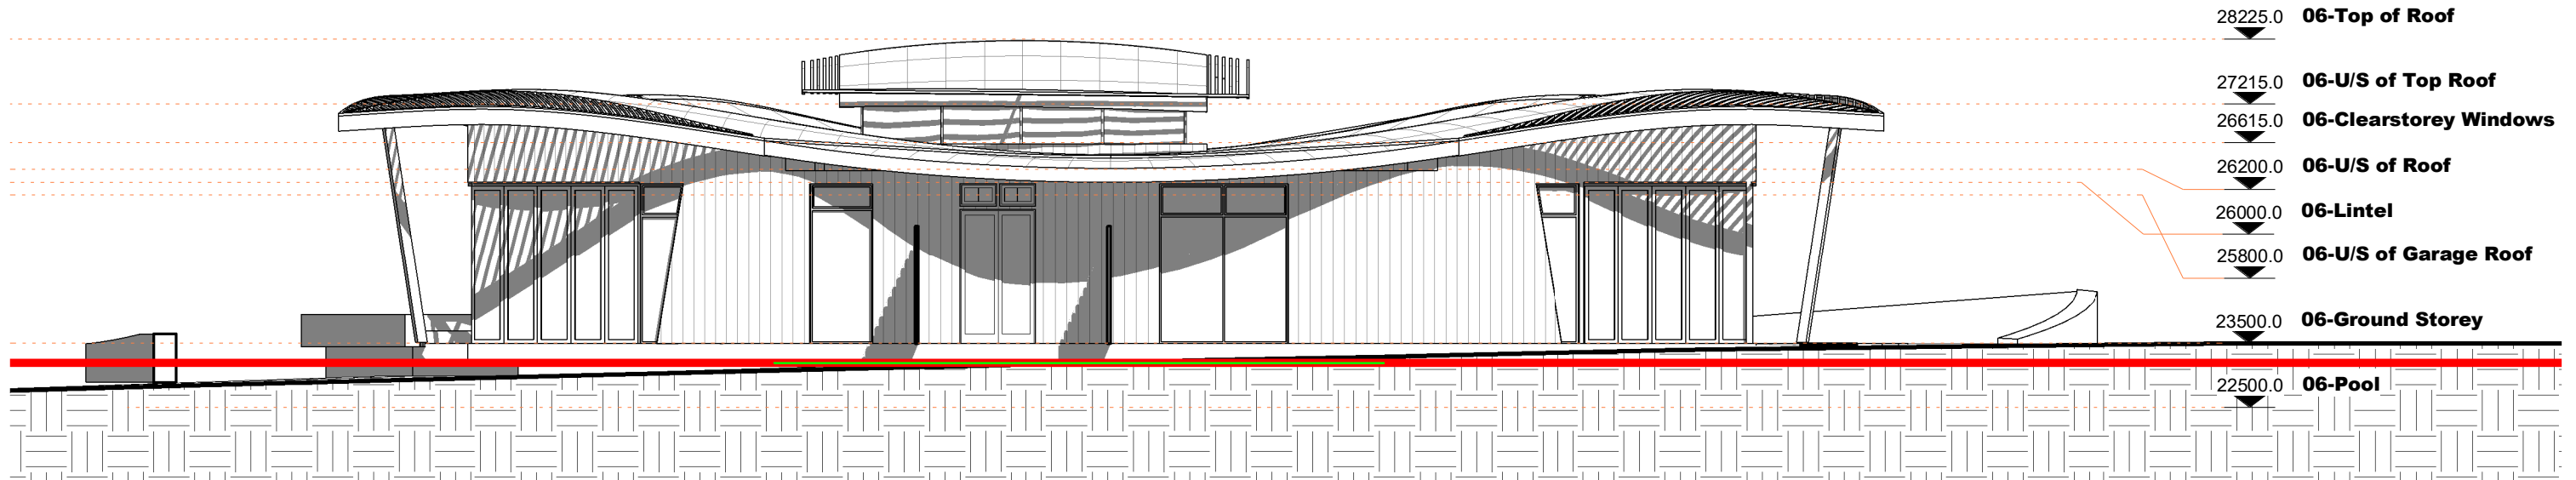

2 East Elevation - Main House
Scale: 1 : 100

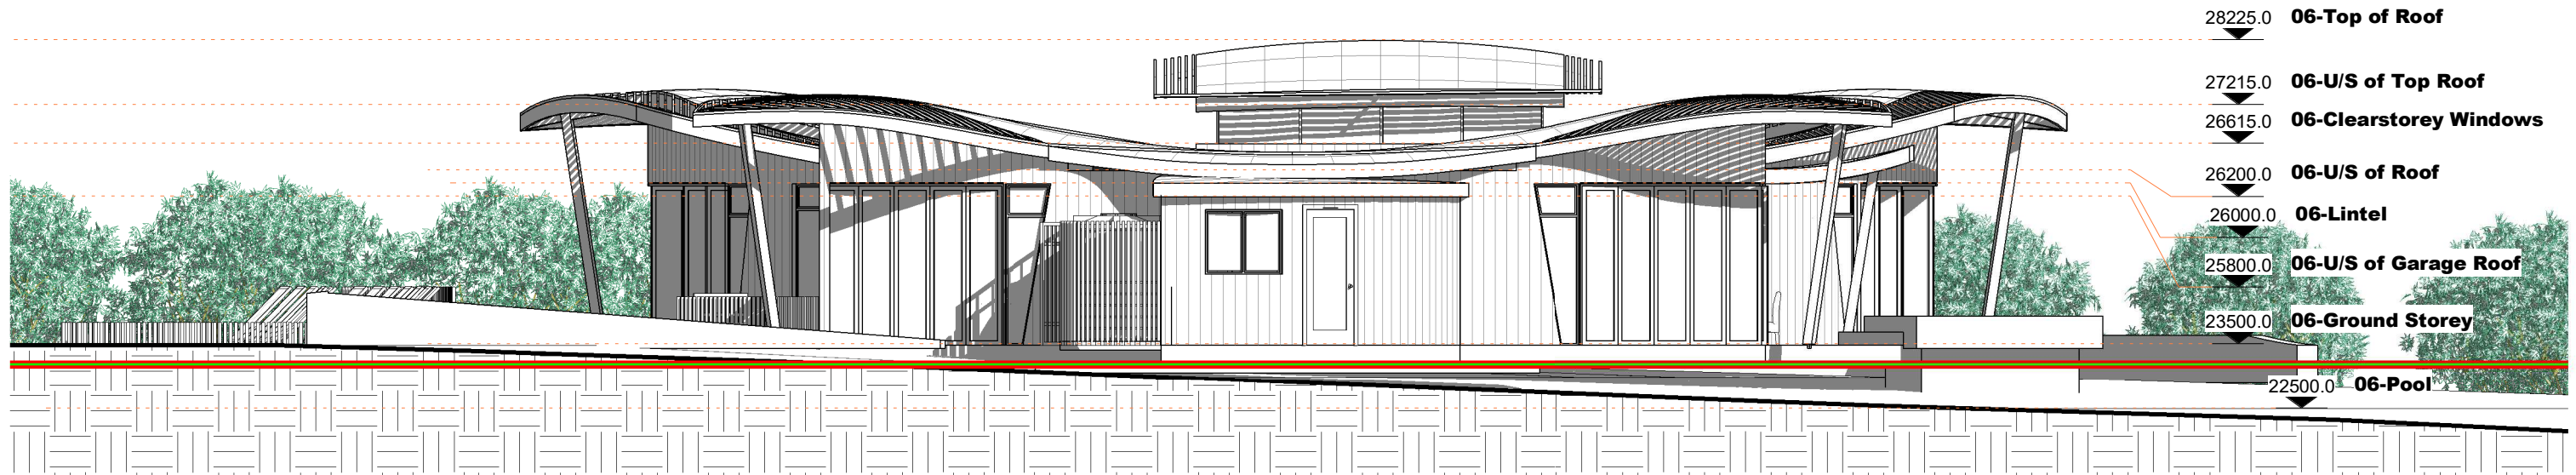


1 West Elevation
Scale: 1 : 100

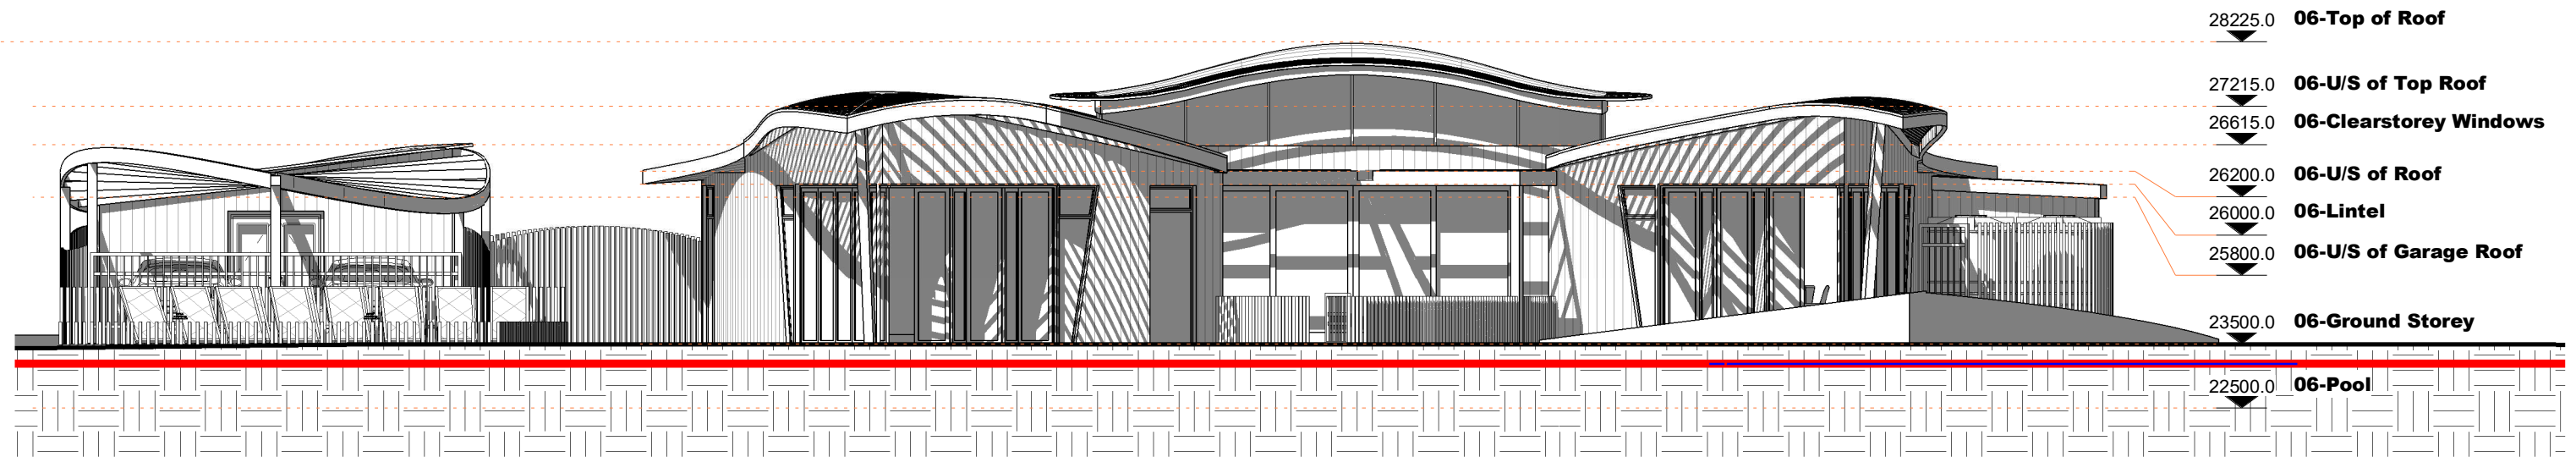

1 North Elevation

Scale: 1 : 100

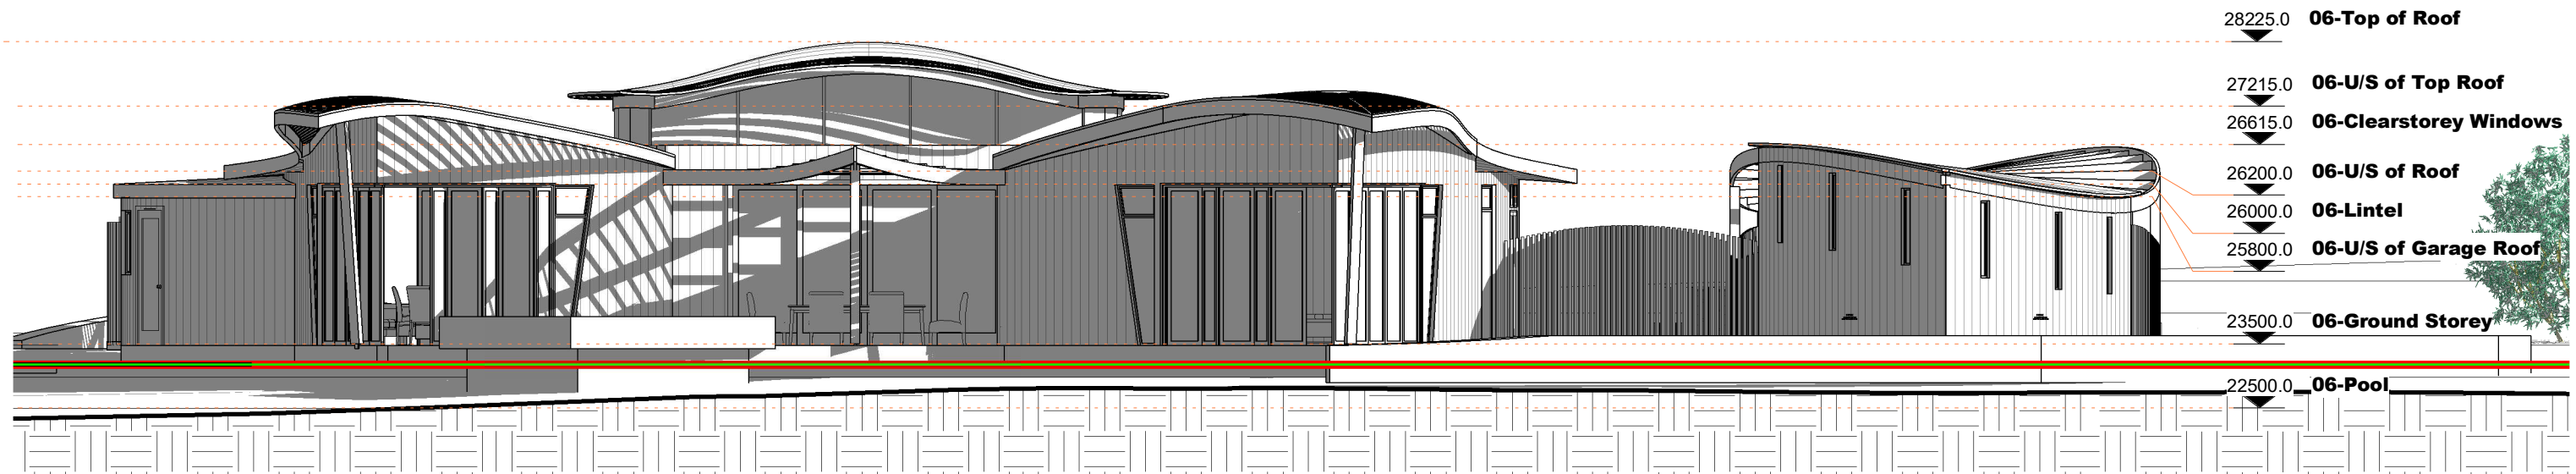

2 South Elevation

Scale: 1 : 100



Tel: +27 21 794 7655
curvingstraights@gmail.com
16 St. Joseph Road, Plumstead
Cape Town | South Africa

KEITH STRUTHERS
Professional Architect

PR Arch 20575

PROJECT NAME
Project Name
Owner
Enter address here

TITLE
North Elevation & South Elevation

Scale: 1 : 100

on A3


ISSUE
2024/10/31 10:44:25

SDP


REVISION DRAWING NO.

MB10


Amman

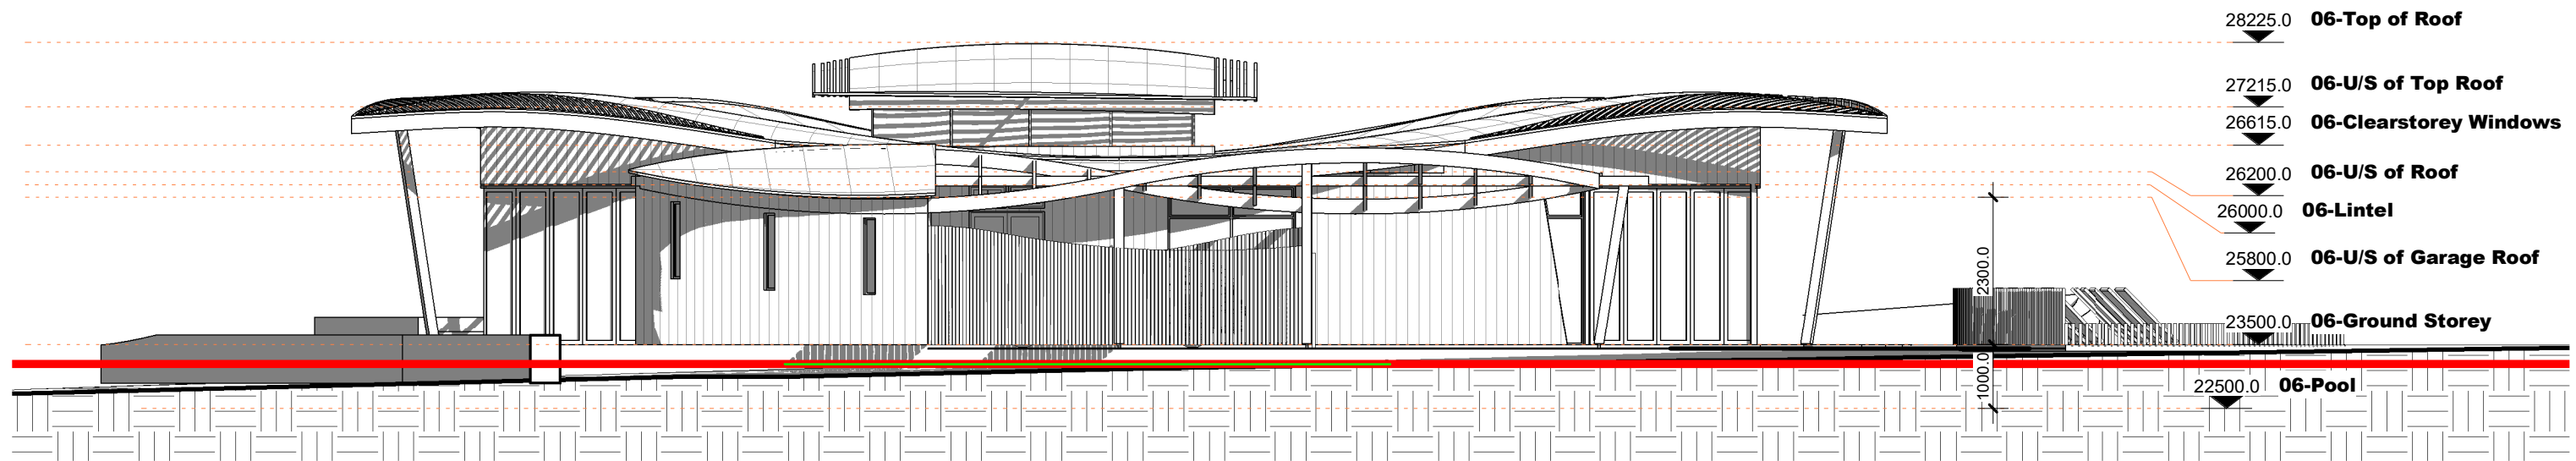


1 East Elevation
Scale: 1 : 100

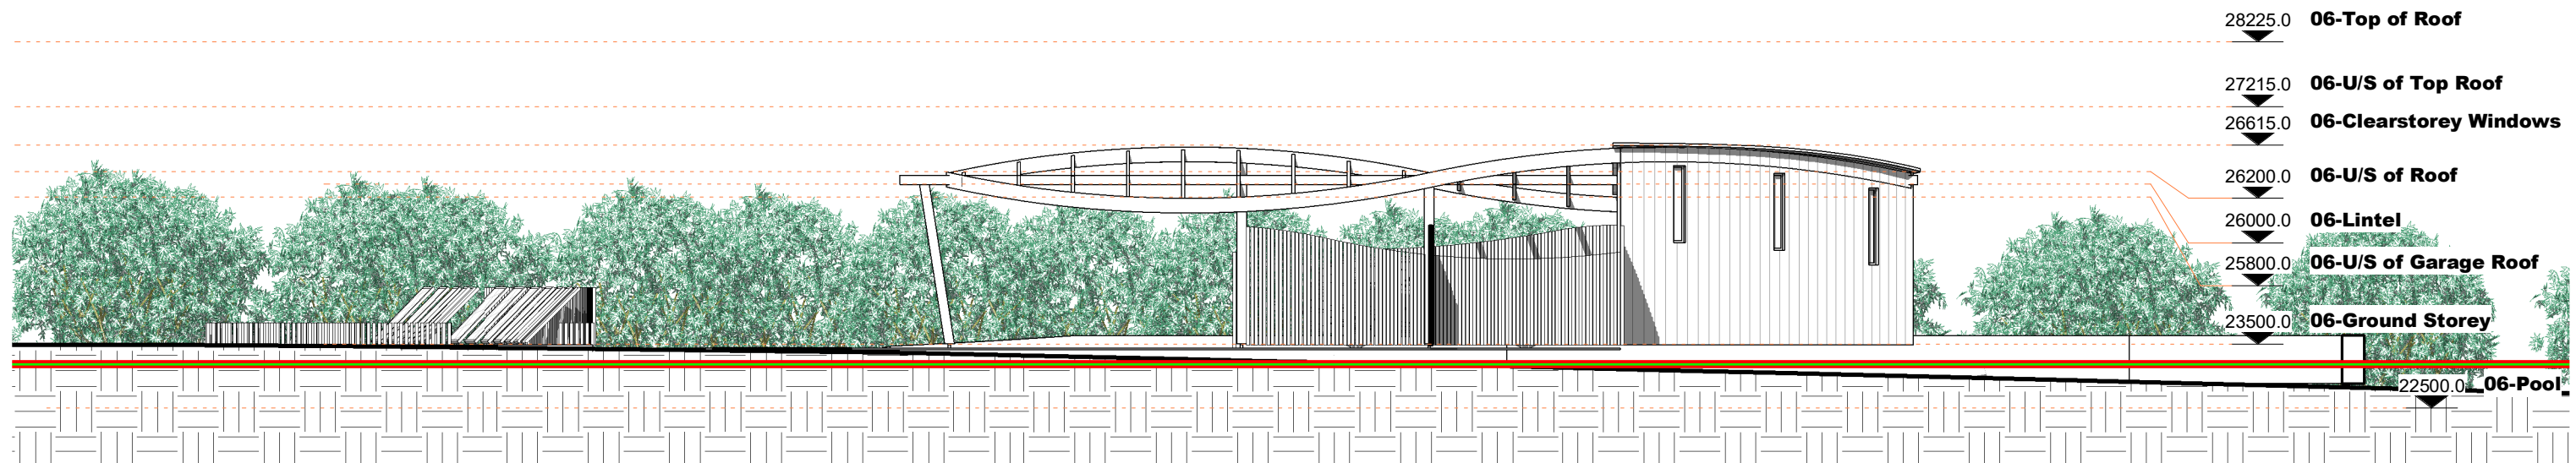

2 West Elevation - Garage
Scale: 1 : 100

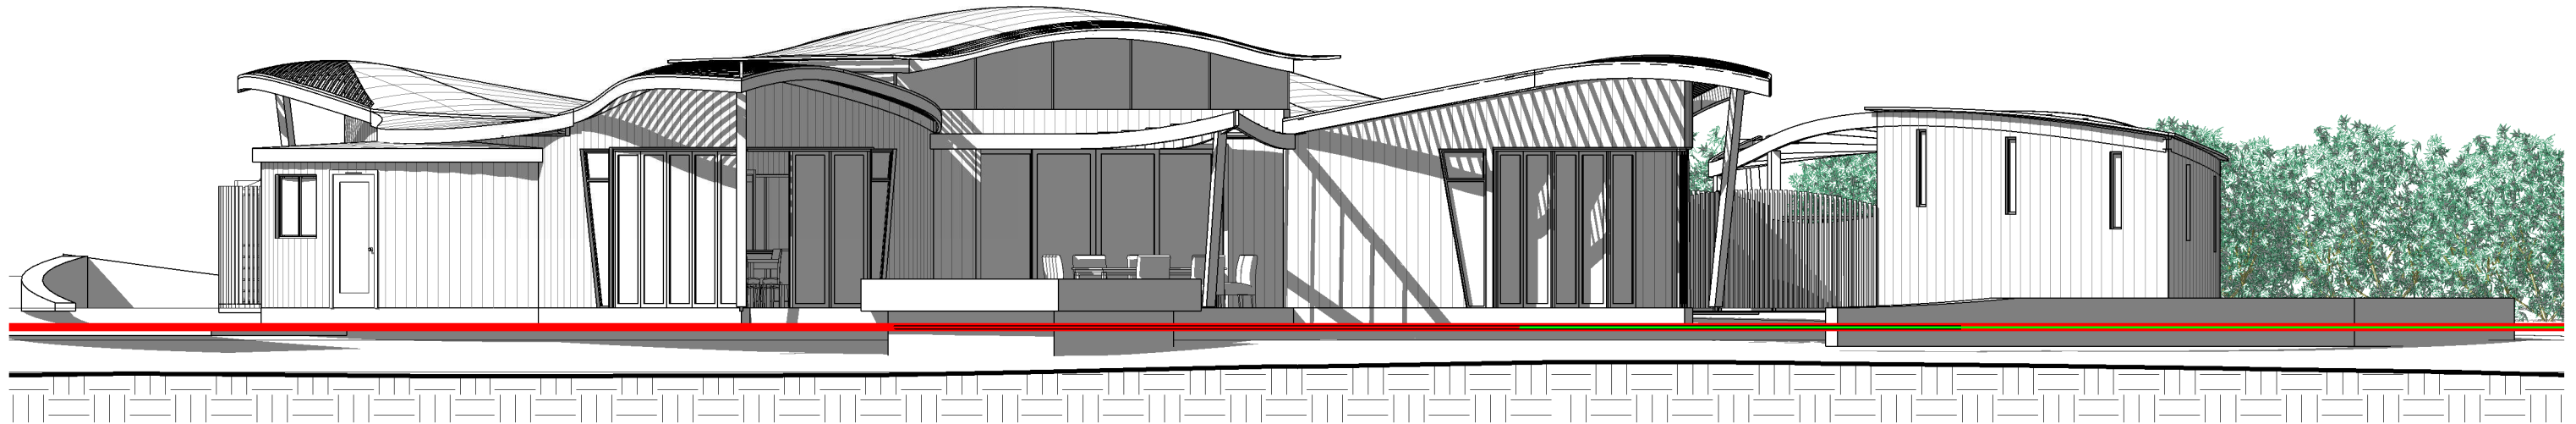


1 South West Elevation
Scale: 1 : 100

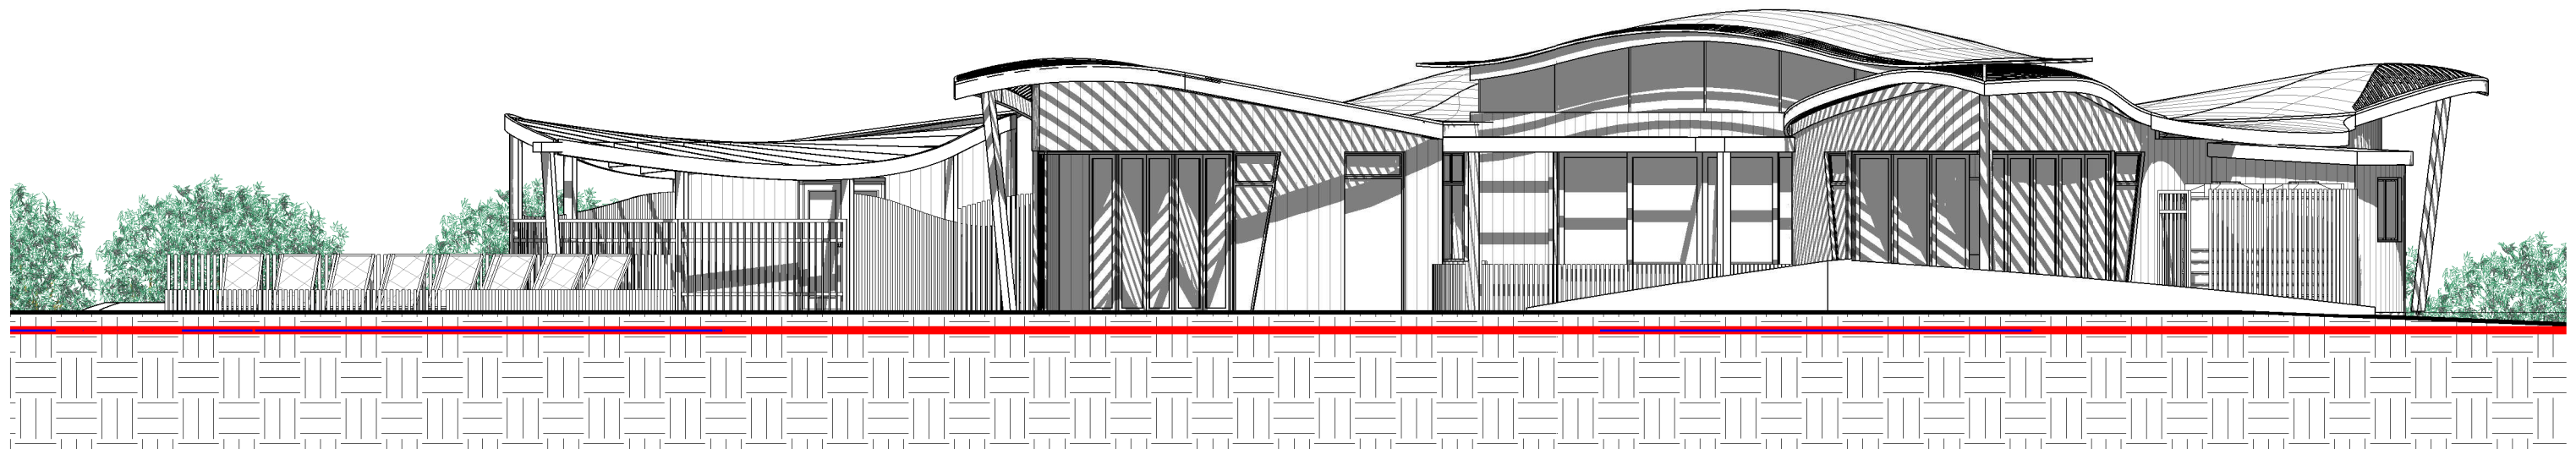

2 North West Elevation
Scale: 1 : 100



Tel: +27 21 794 7655
curvingstraights@gmail.com
16 St. Joseph Road, Plumstead
Cape Town | South Africa

 
KEITH STRUTHERS
Professional Architect

PR Arch 20575

PROJECT NAME
Project Name
Owner
Enter address here

TITLE
**South West Elevation & North West
Elevation**
Scale : 1 : 100

ISSUE
2024/10/31 10:44:30
SDP

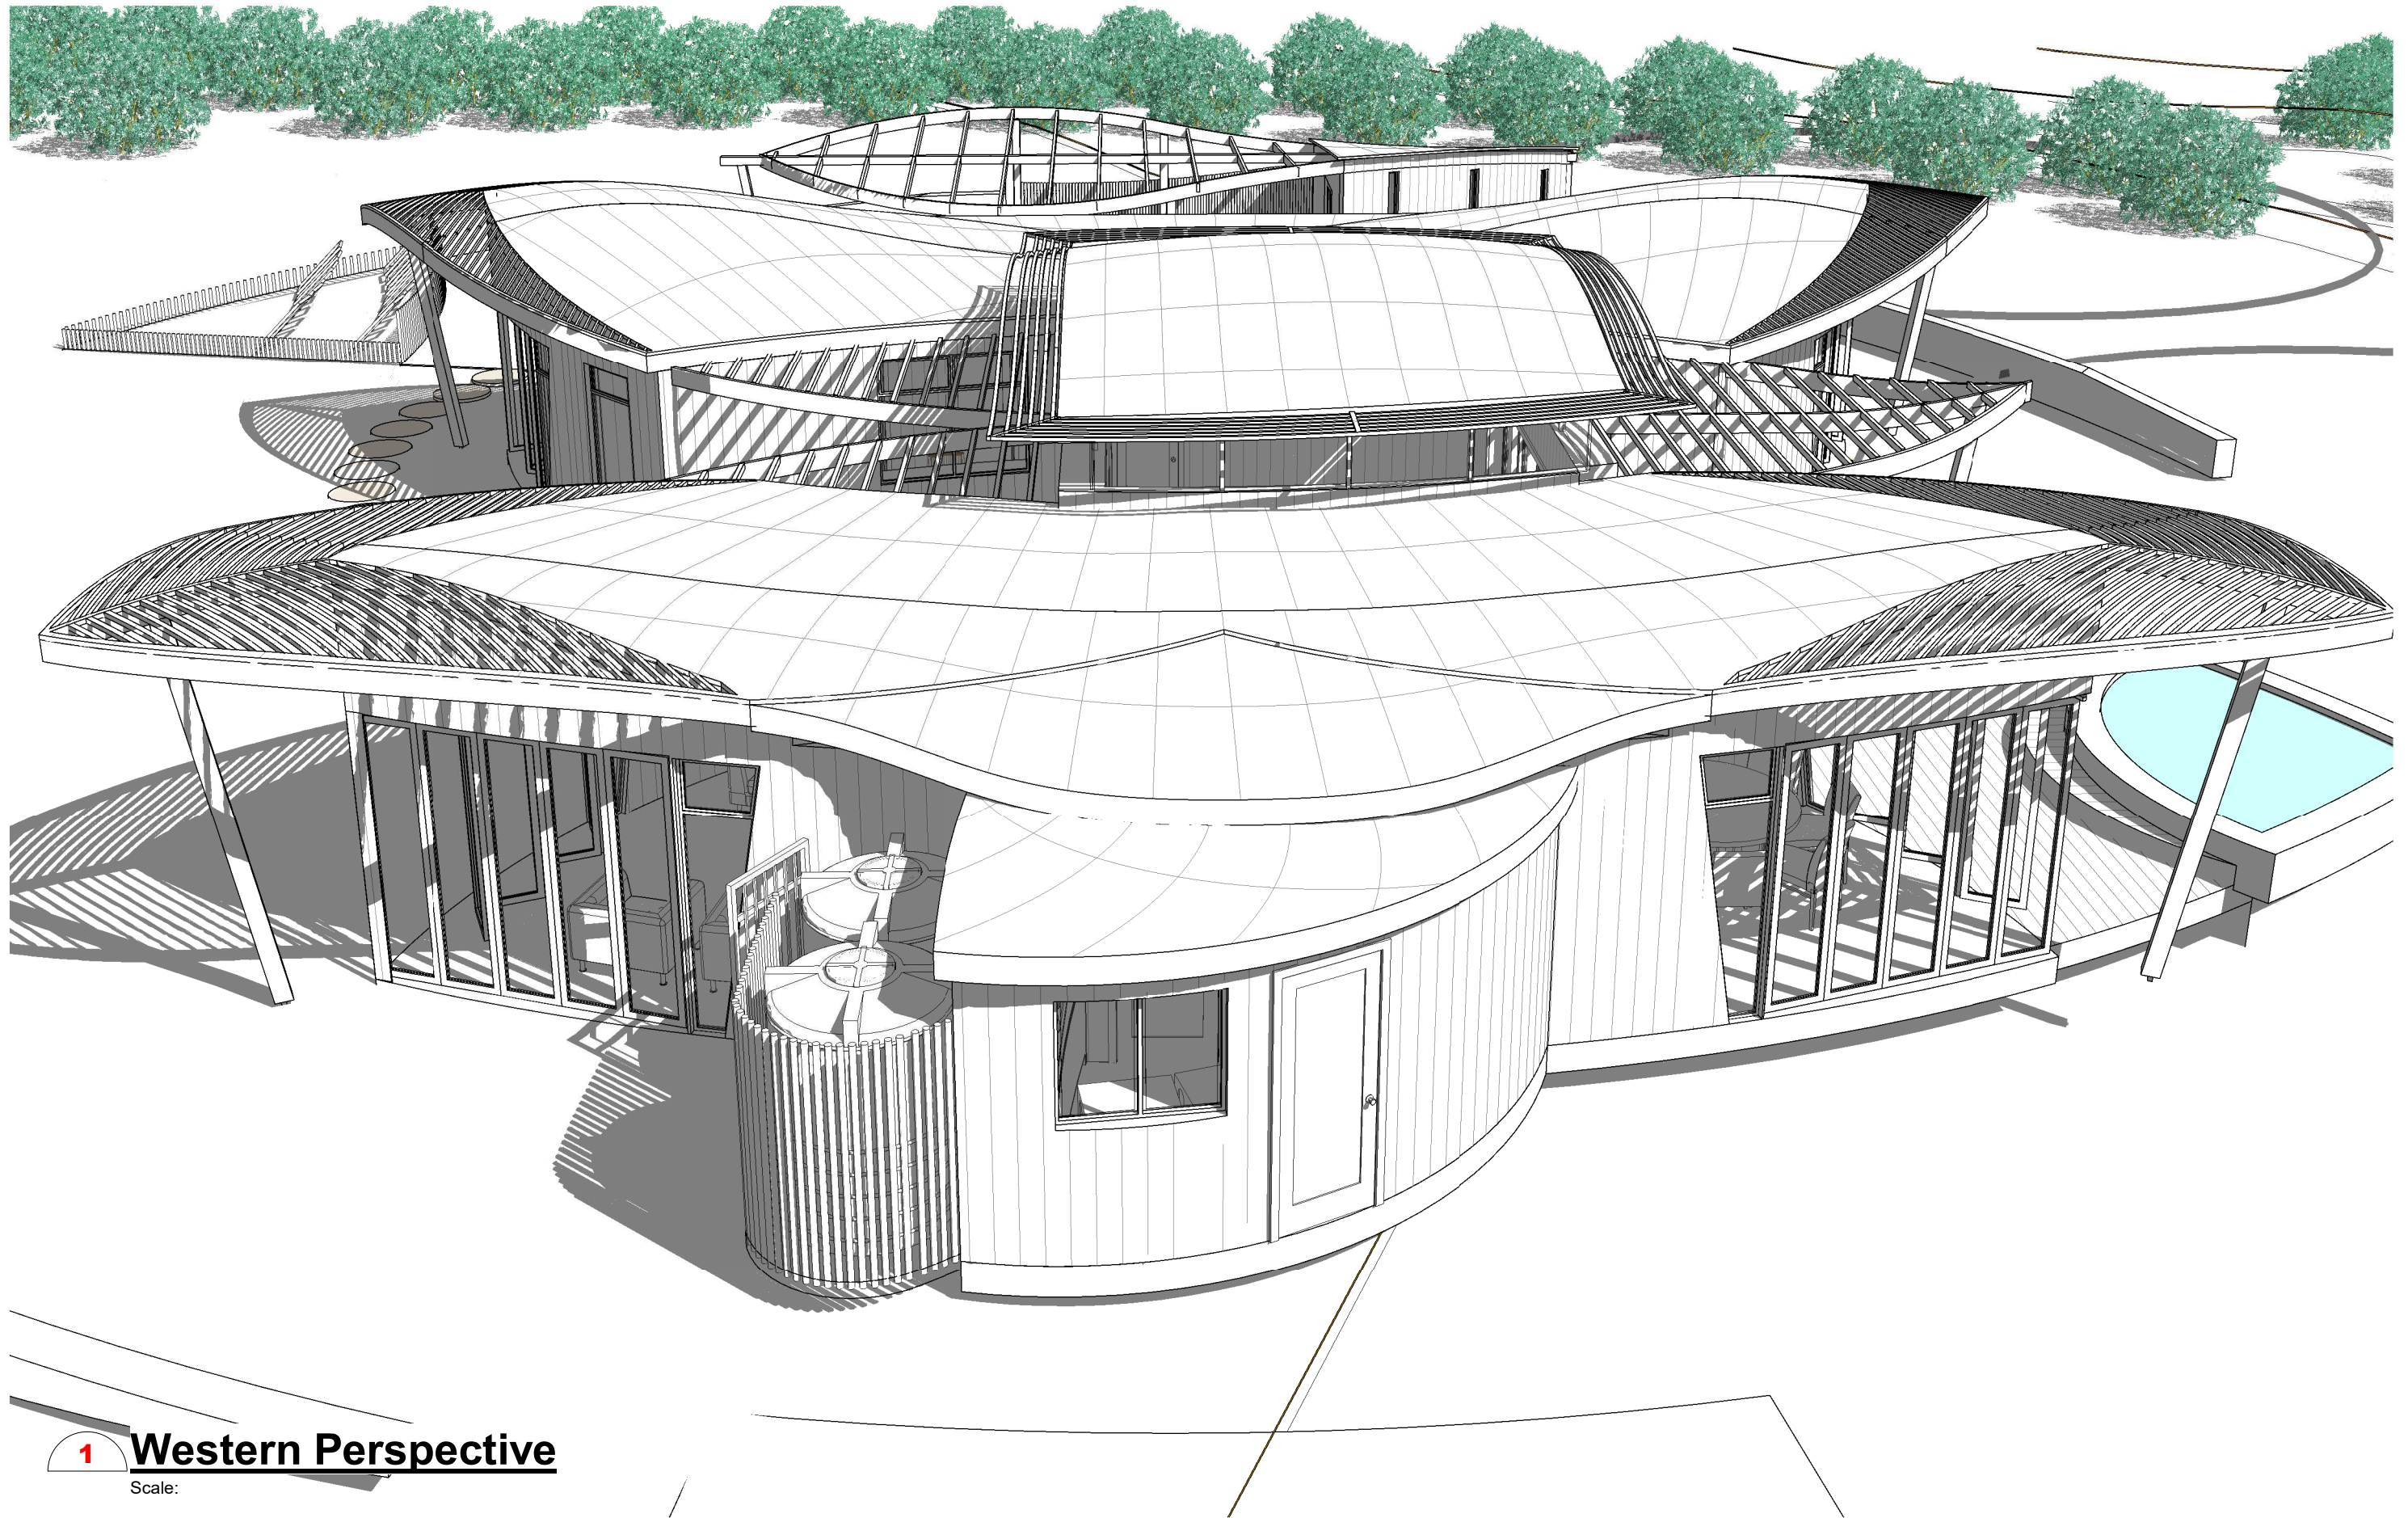REVISION
DRAWING NO.
MB12



1 Western Perspective

Scale:



KEITH STRUTHERS
STUDIOS

Tel: +27 21 794 7655
curvingstraights@gmail.com
16 St. Joseph Road, Plumstead
Cape Town | South Africa

KEITH STRUTHERS
Professional Architect

PR Arch 20575

PROJECT NAME

Project Name

Owner

Enter address here

TITLE

Perspective Views 7

Scale :

ISSUE

2024/10/31 10:45:01

on A3


SDP


REVISION

DRAWING NO.

MB21


Amman

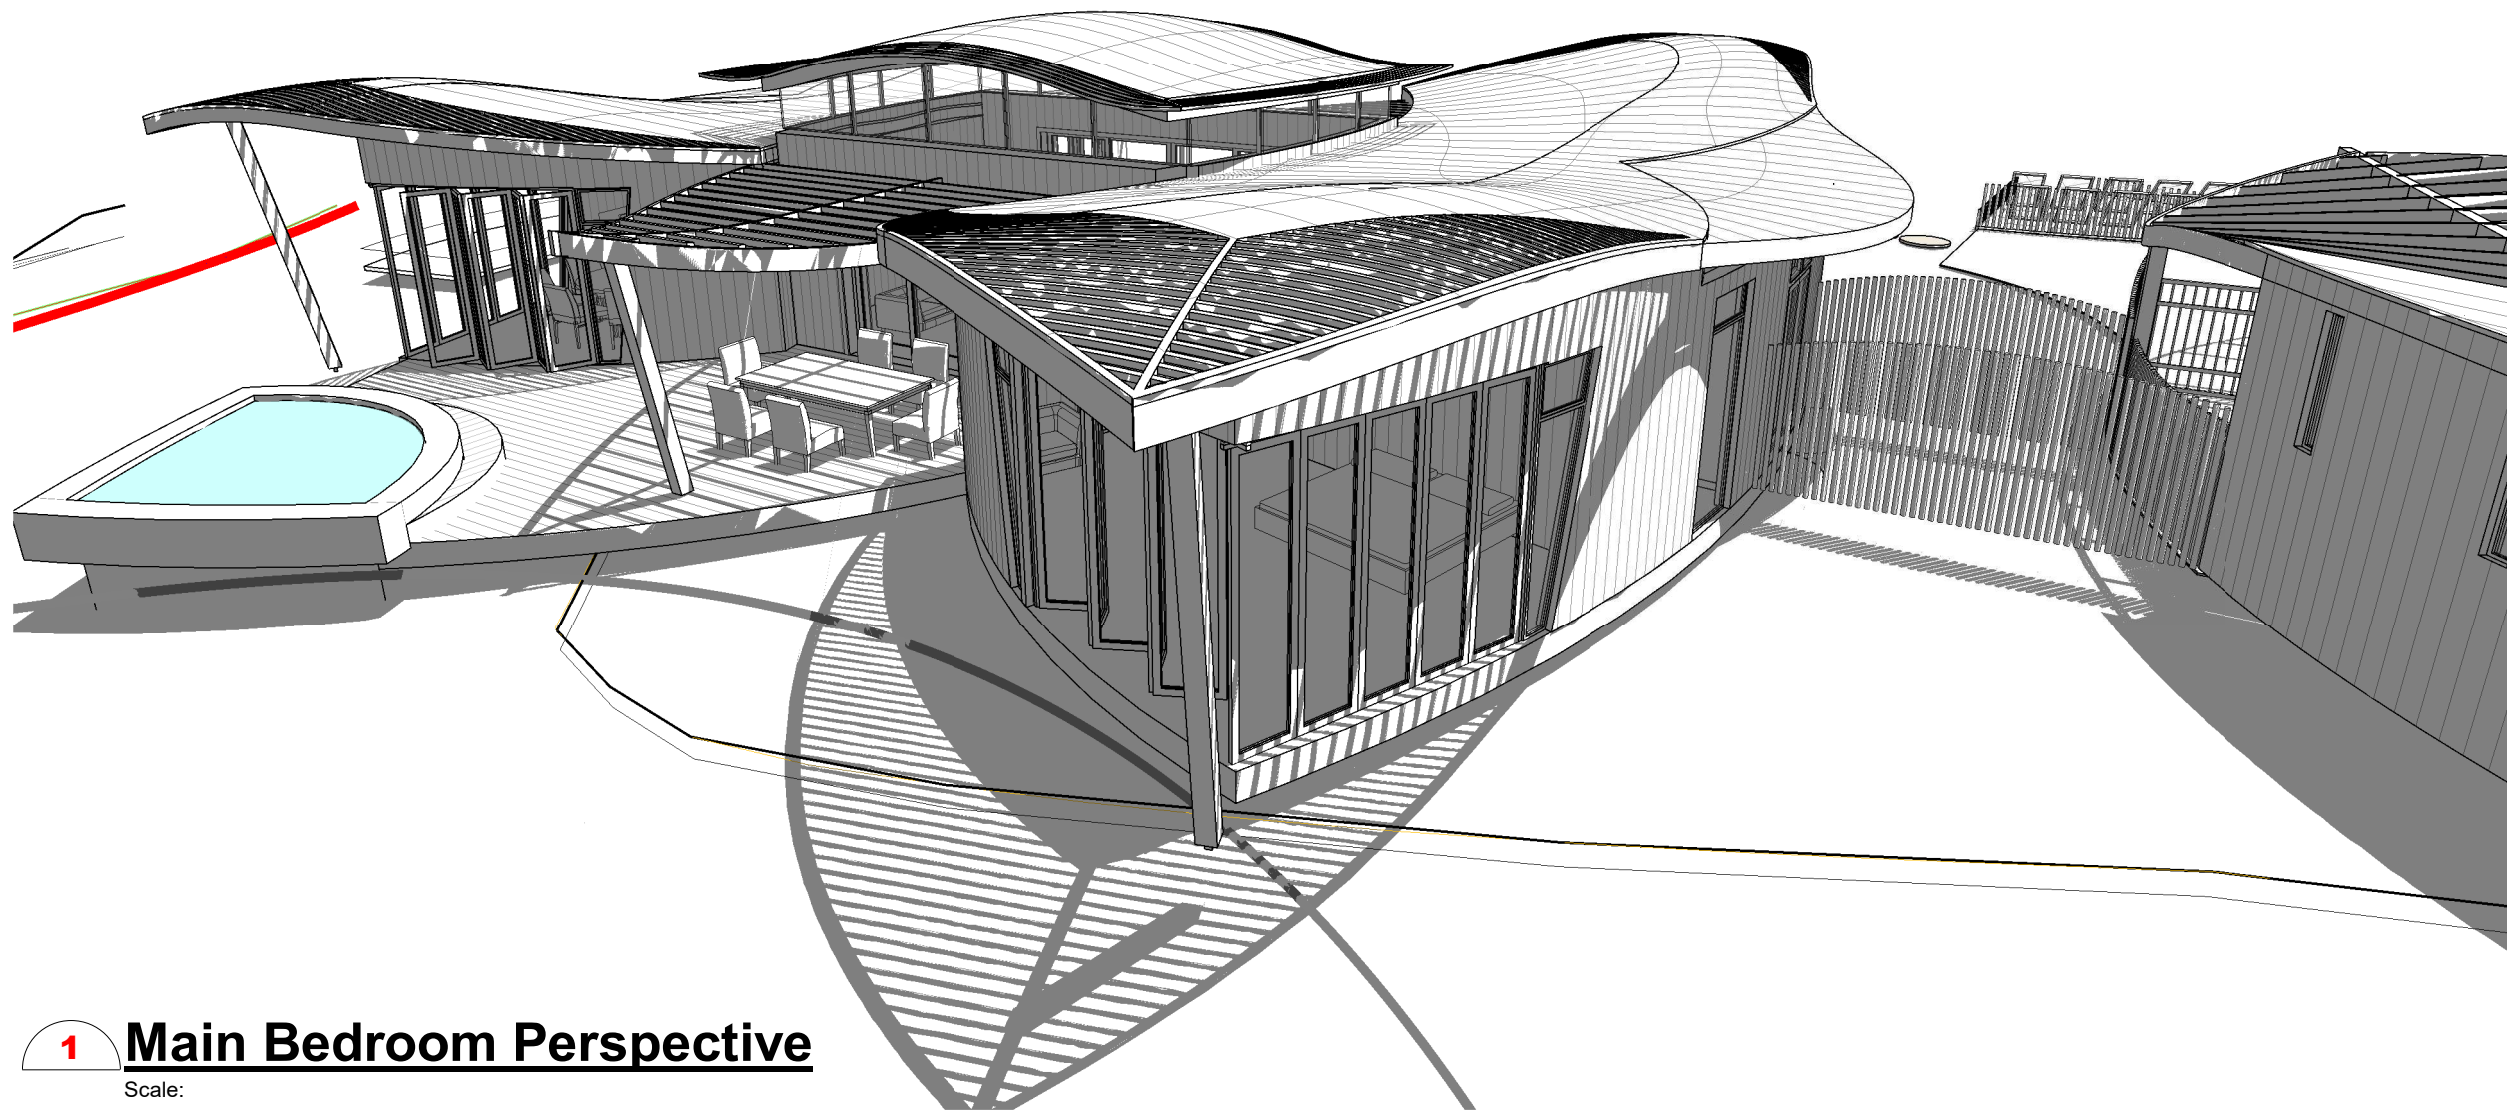

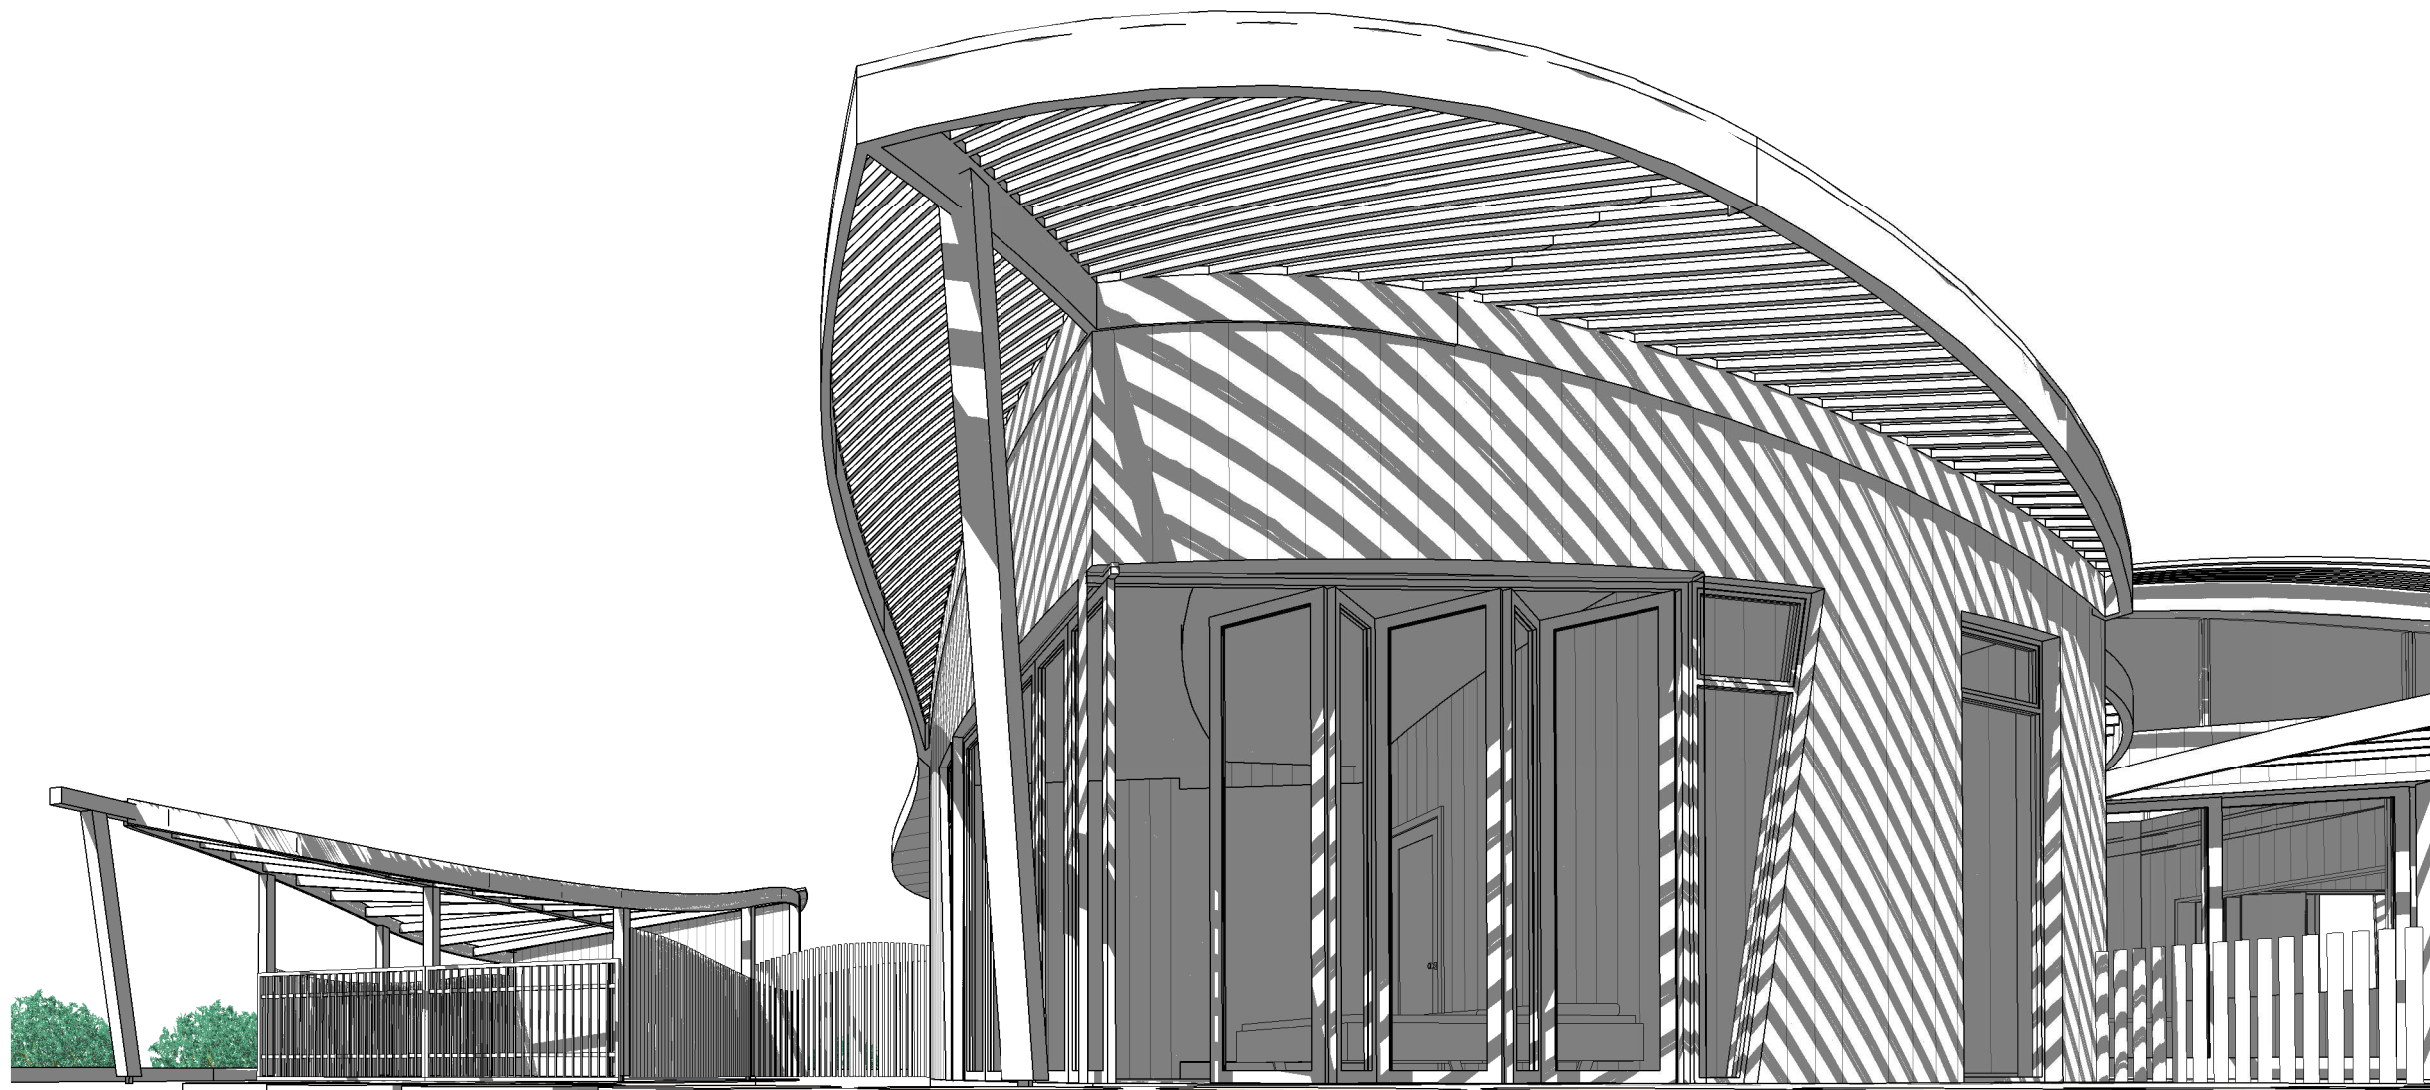


1 Bedroom 1 Perspective
Scale:


1 Jun-9am
Scale:

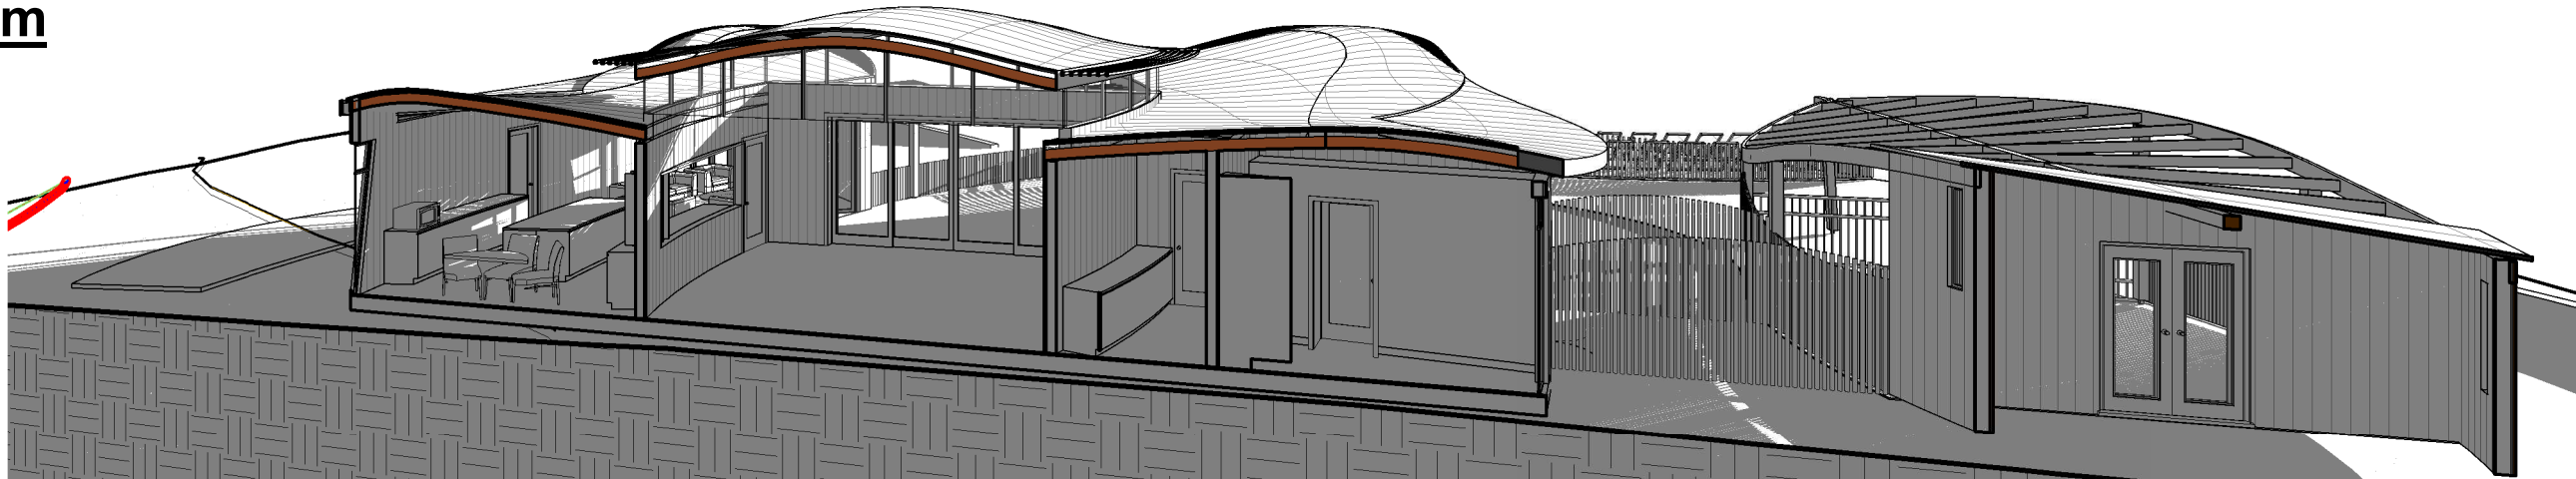


2 Sep-9am
Scale:

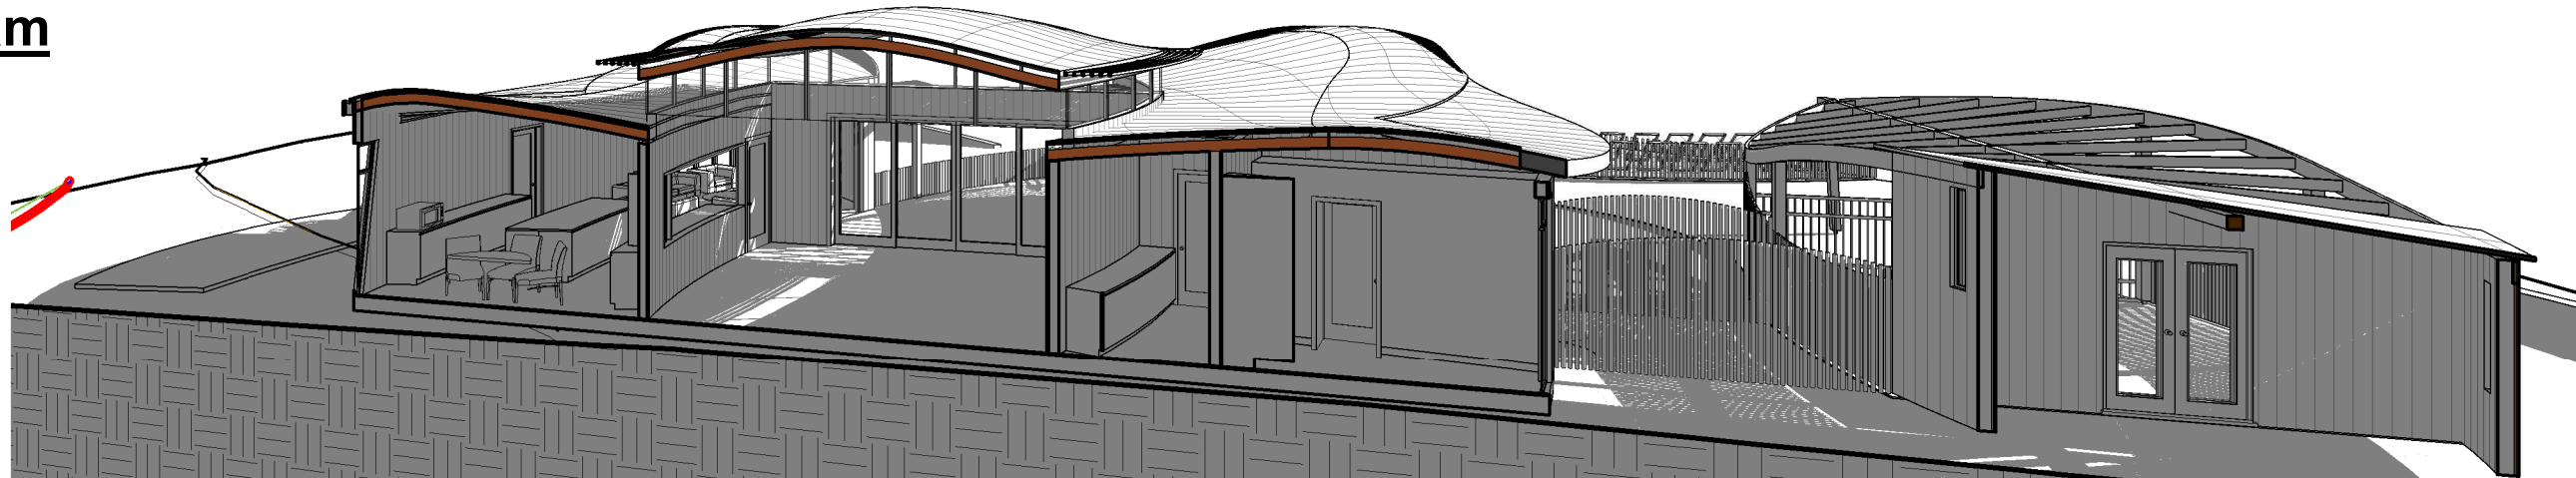


3 Dec-9am
Scale:

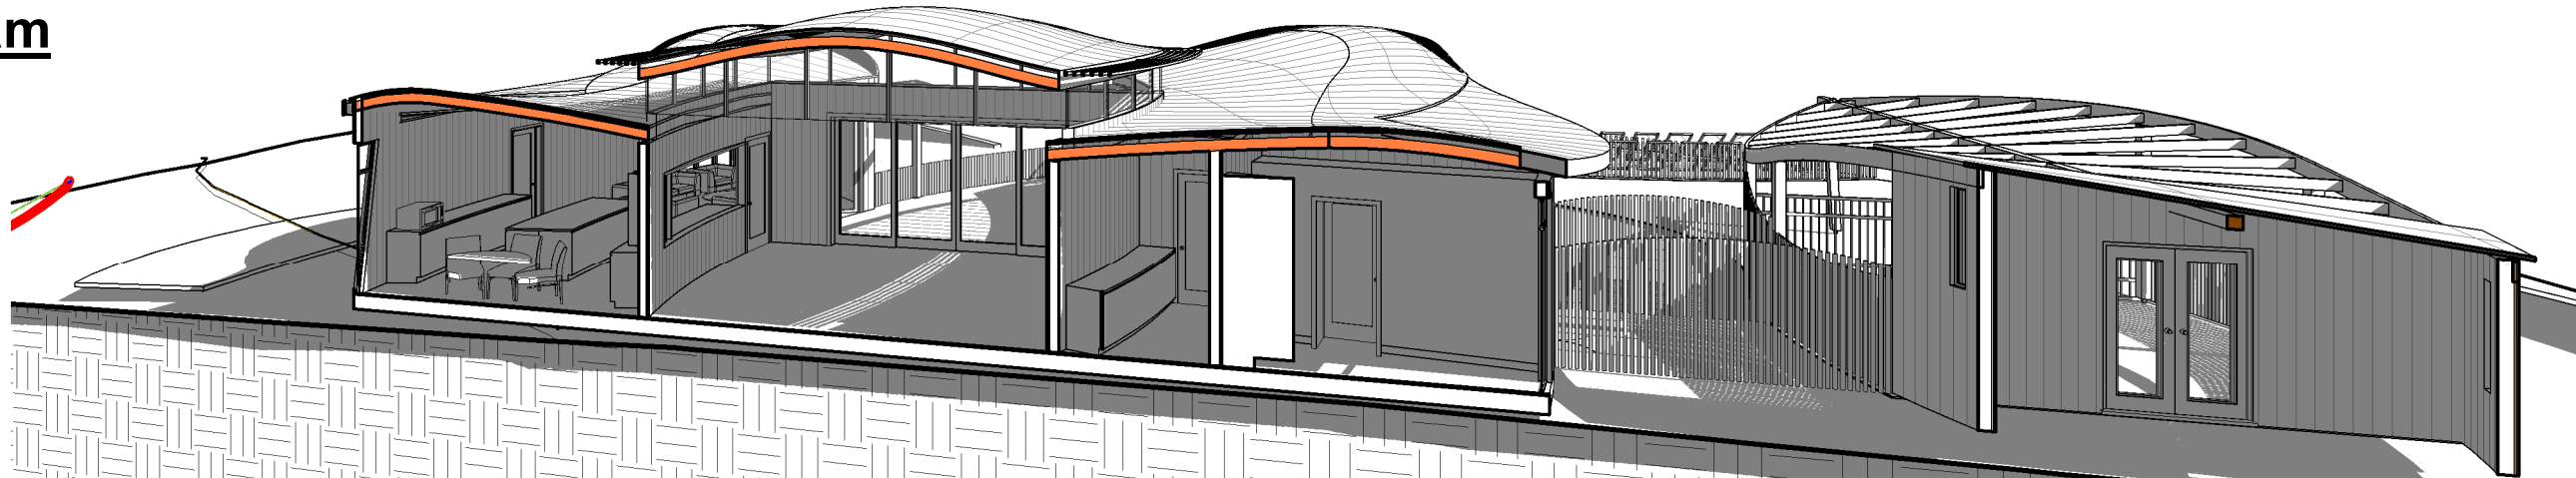


1 Jun-12pm
Scale:

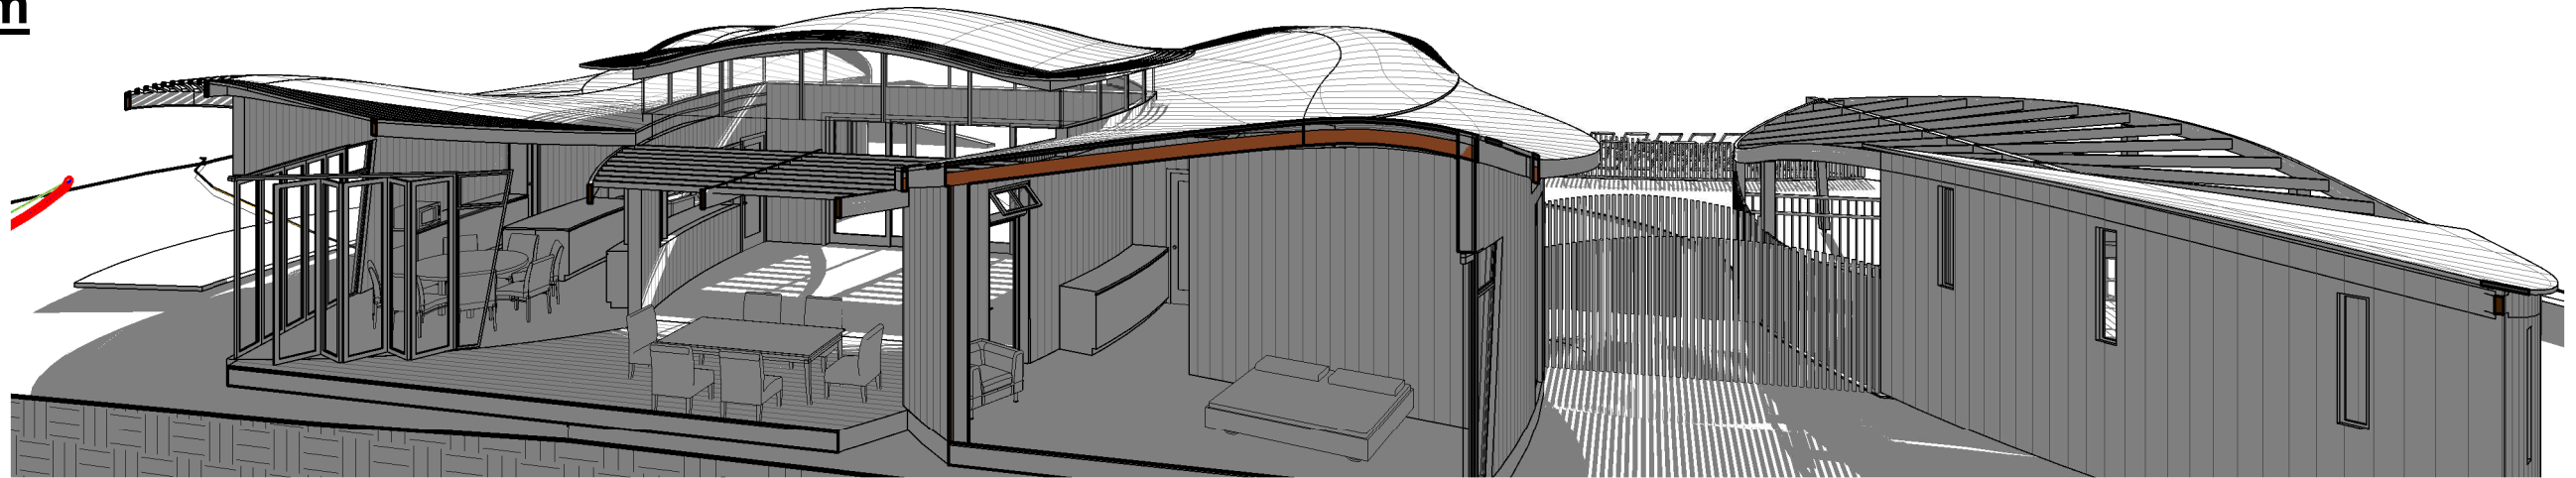

2 Sep-12pm
Scale:

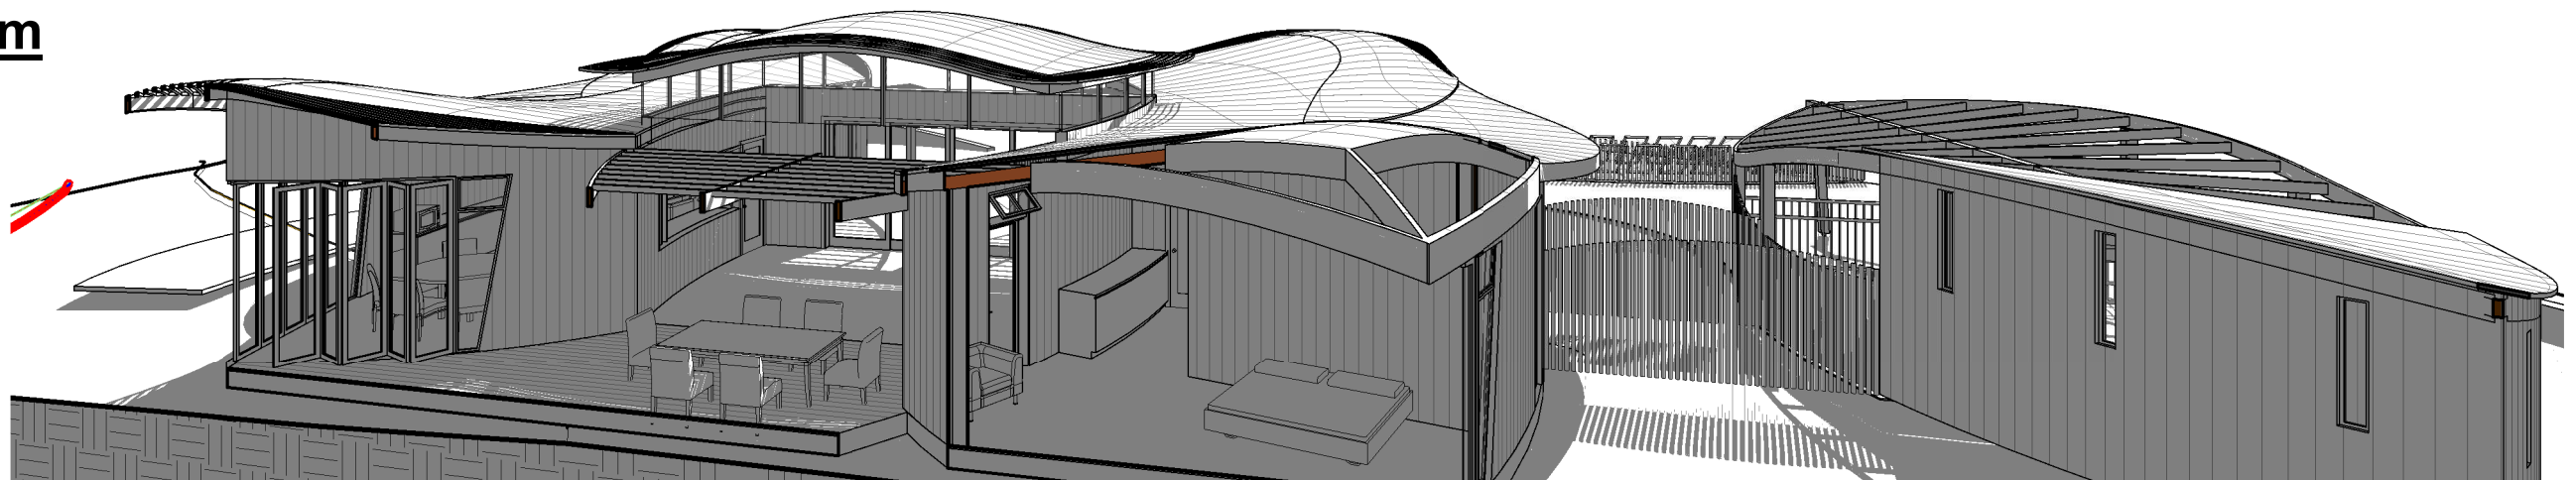


3 Dec-12pm
Scale:

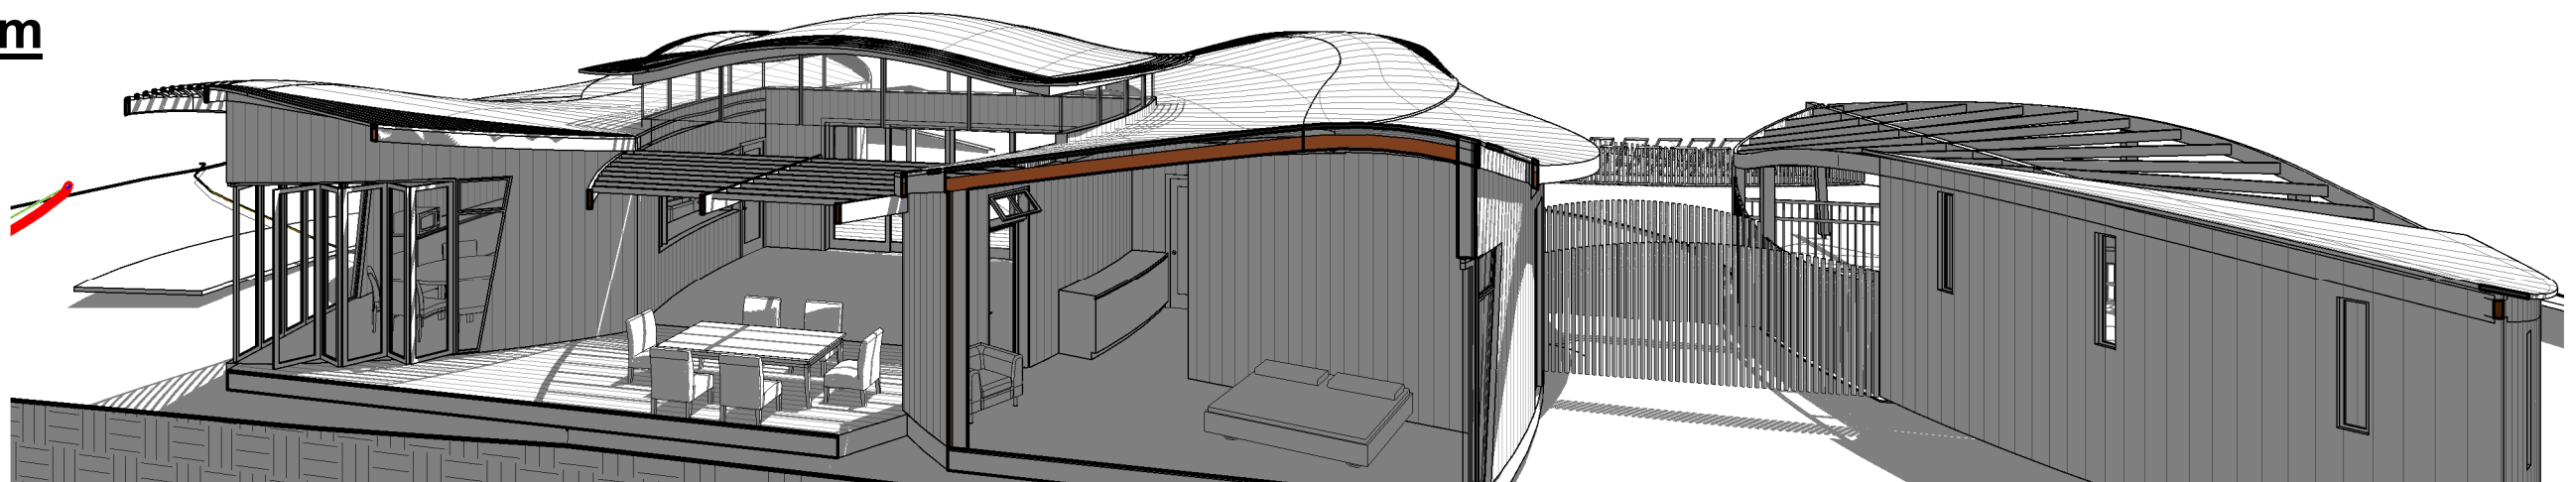


1 Jun-3pm

Scale:

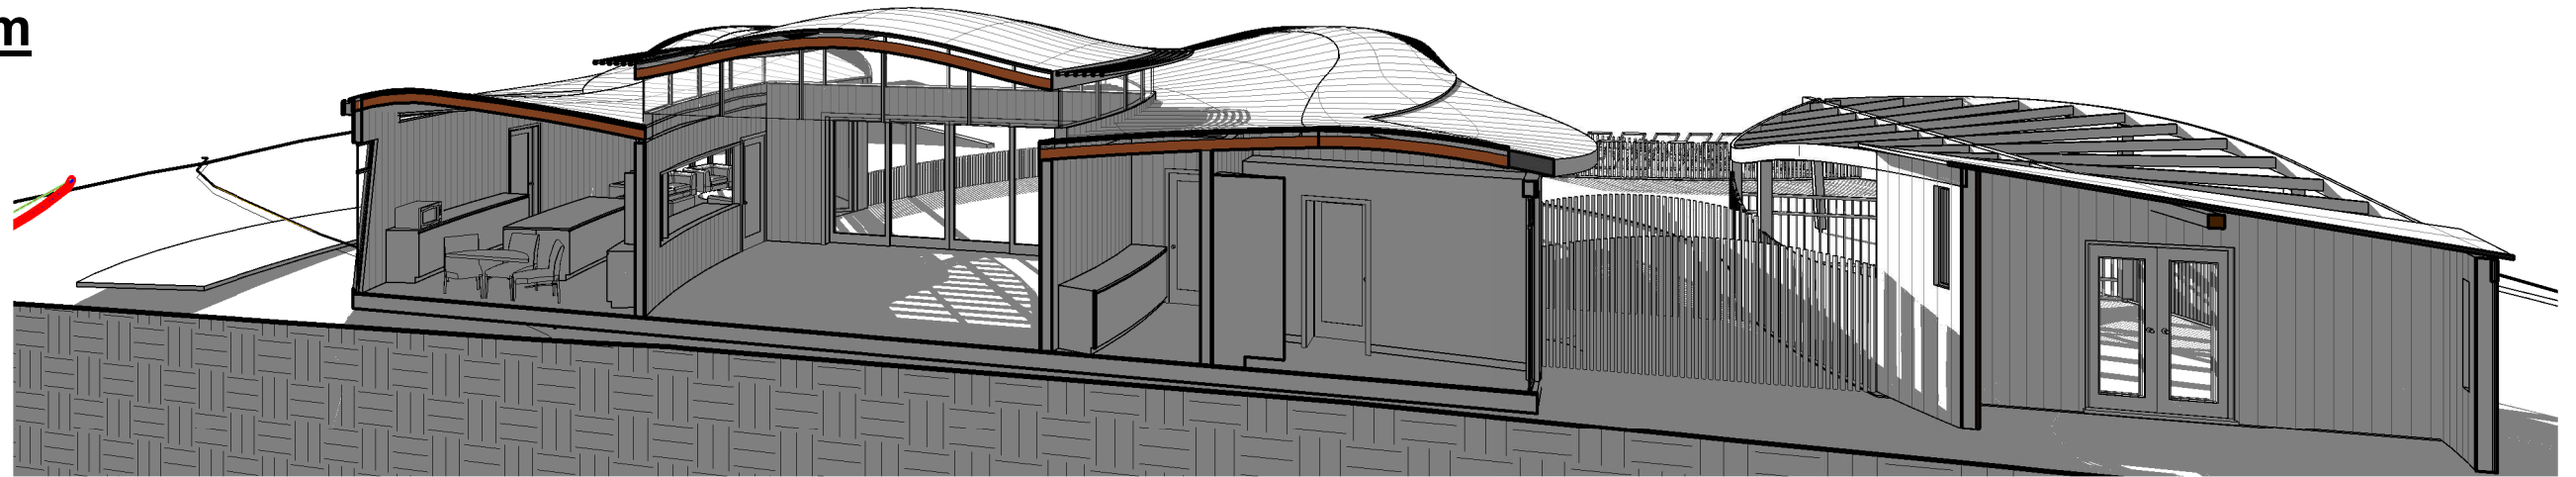

2 Sep-3pm

Scale:

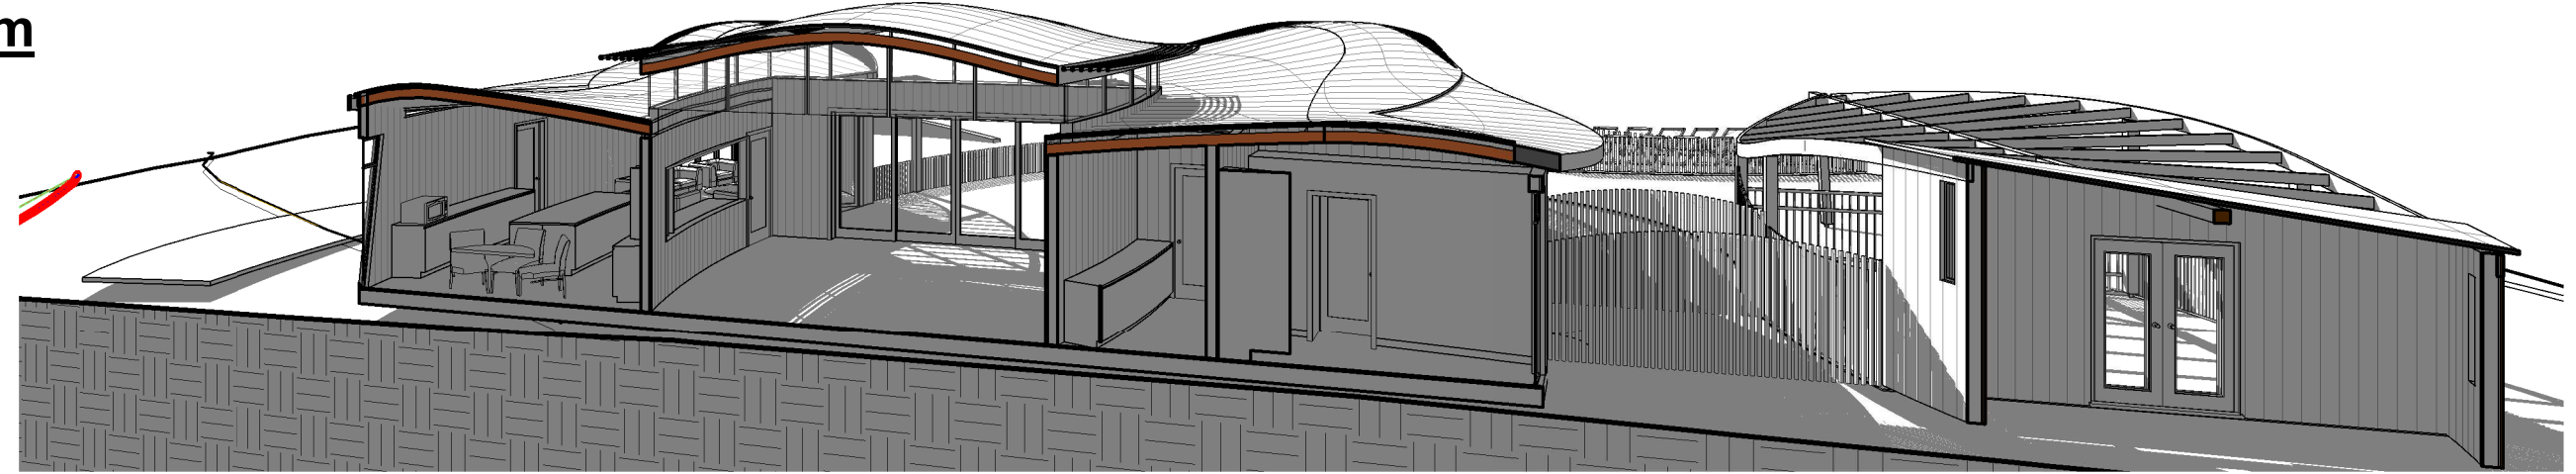

3 Dec-3pm

Scale:

